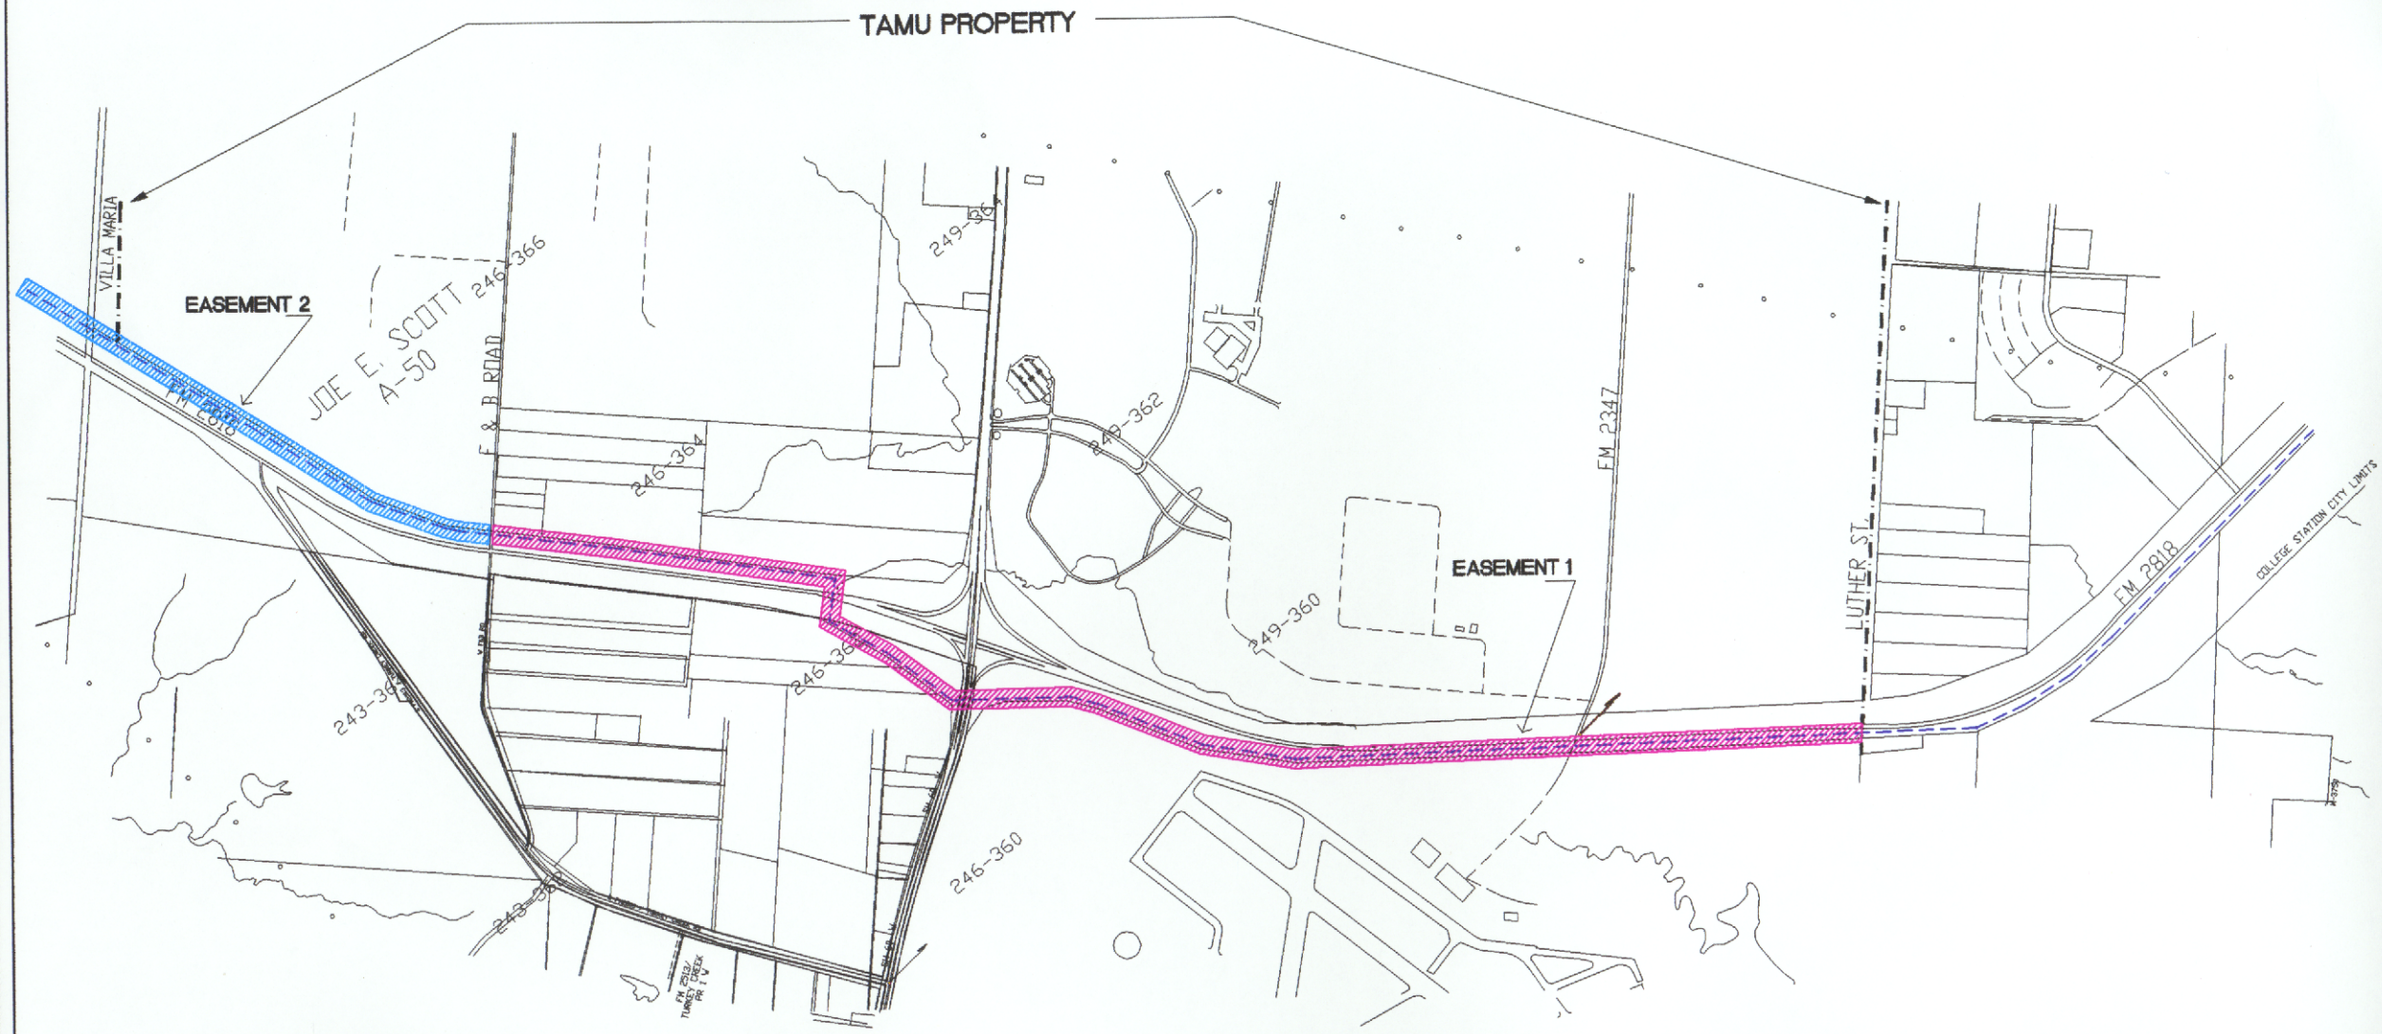

LEGEND

EXISTING 30" WATER LINE

EXISTING 20' EASEMENT

CITY OF COLLEGE STATION

EXISTING 30" WATER LINE

McCORD ENGINEERING, INC.
7607 Eastmark Drive, Suite 102
P.O. Box 10047
College Station, Texas 77842

SCALE:	DATE:	DWG NO.	SHEET NO.
N.T.S.	4-5-00	MEI-3438	1 of 1
DRAWN BY: MRC	JOB CODE: CS-66.2		REV.