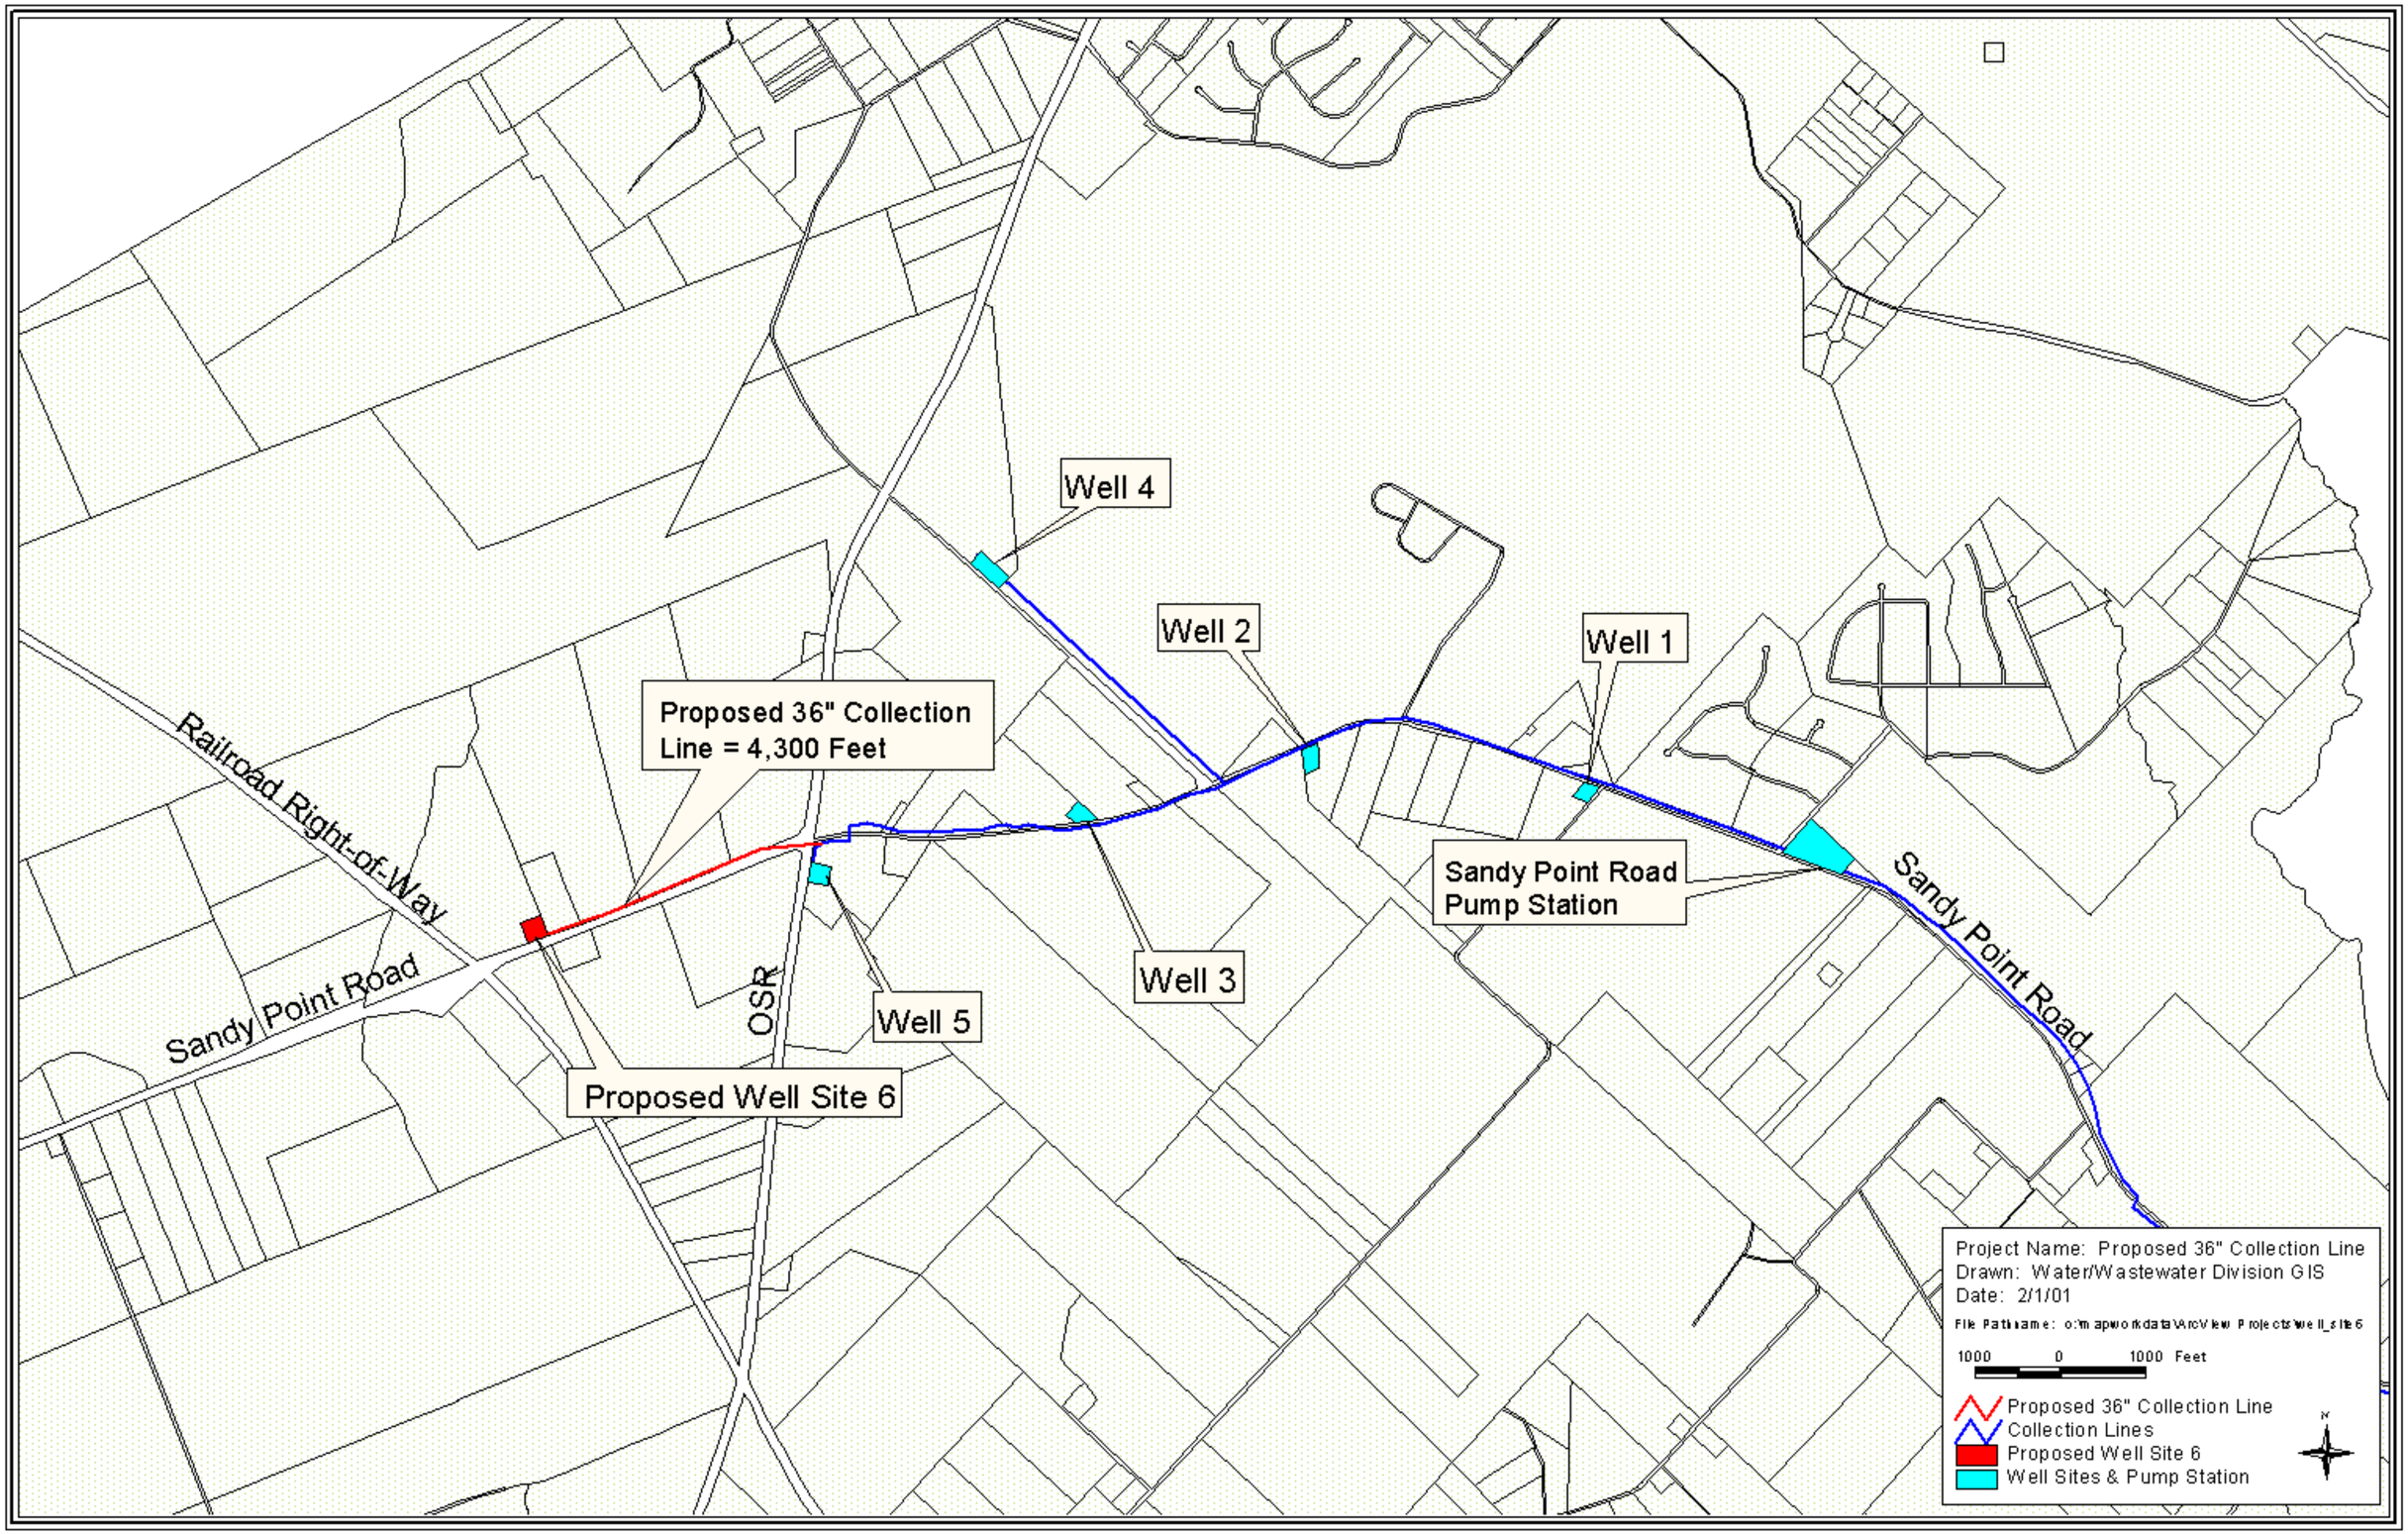
Well 4
Well 2
Well 1
Proposed 36" Collection Line = 4,300 Feet
Railroad Right-of-Way
Sandy Point Road Pump Station
Sandy Point Road
Sandy Point Road
OSR
Well 5
Well 3
Proposed Well Site 6
Project Name: Proposed 36" Collection Line
Drawn: Water/Wastewater Division GIS
Date: 2/1/01
File Pathname: o:\mapworkdata\ArcView Projects\well_site6
1000 0 1000 Feet
Proposed 36" Collection Line
Collection Lines
Proposed Well Site 6
Well Sites & Pump Station
N