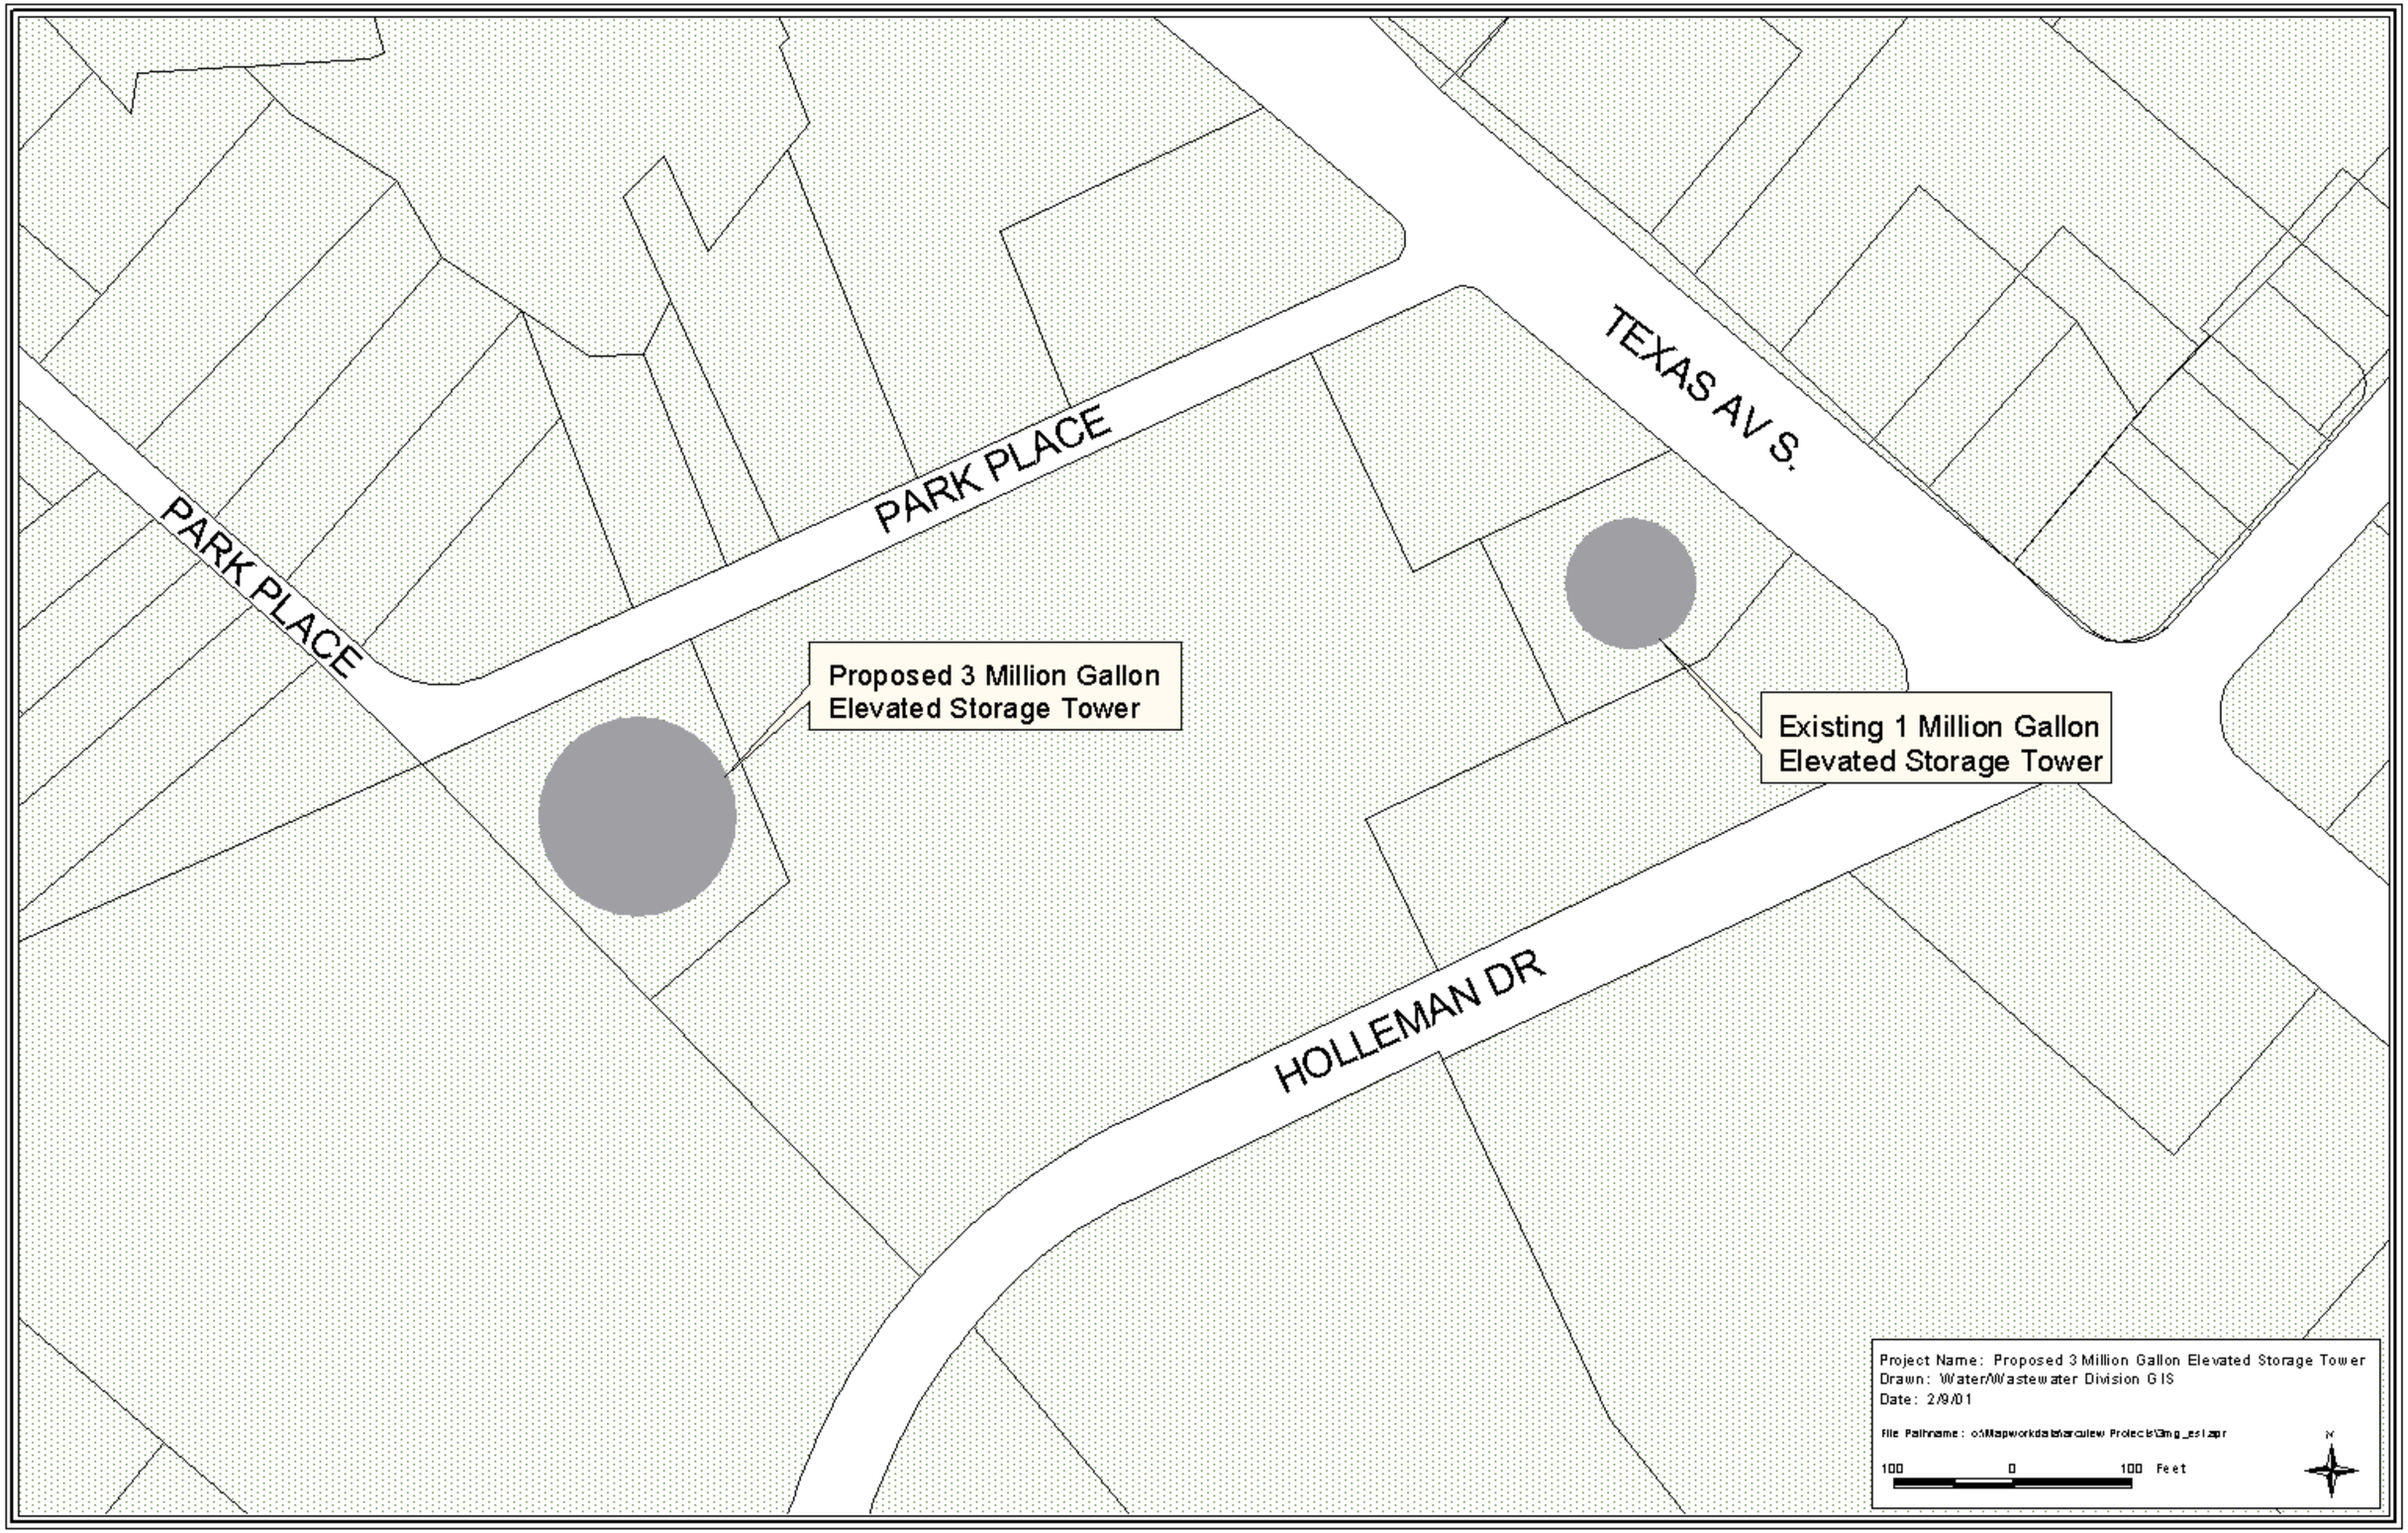
PARK PLACE
PARK PLACE
TEXAS AV S.
HOLLEMAN DR
Proposed 3 Million Gallon
Elevated Storage Tower
Existing 1 Million Gallon
Elevated Storage Tower
Project Name: Proposed 3 Million Gallon Elevated Storage Tower
Drawn: Water/Wastewater Division GIS
Date: 2/9/01
100 0 100 Feet
N