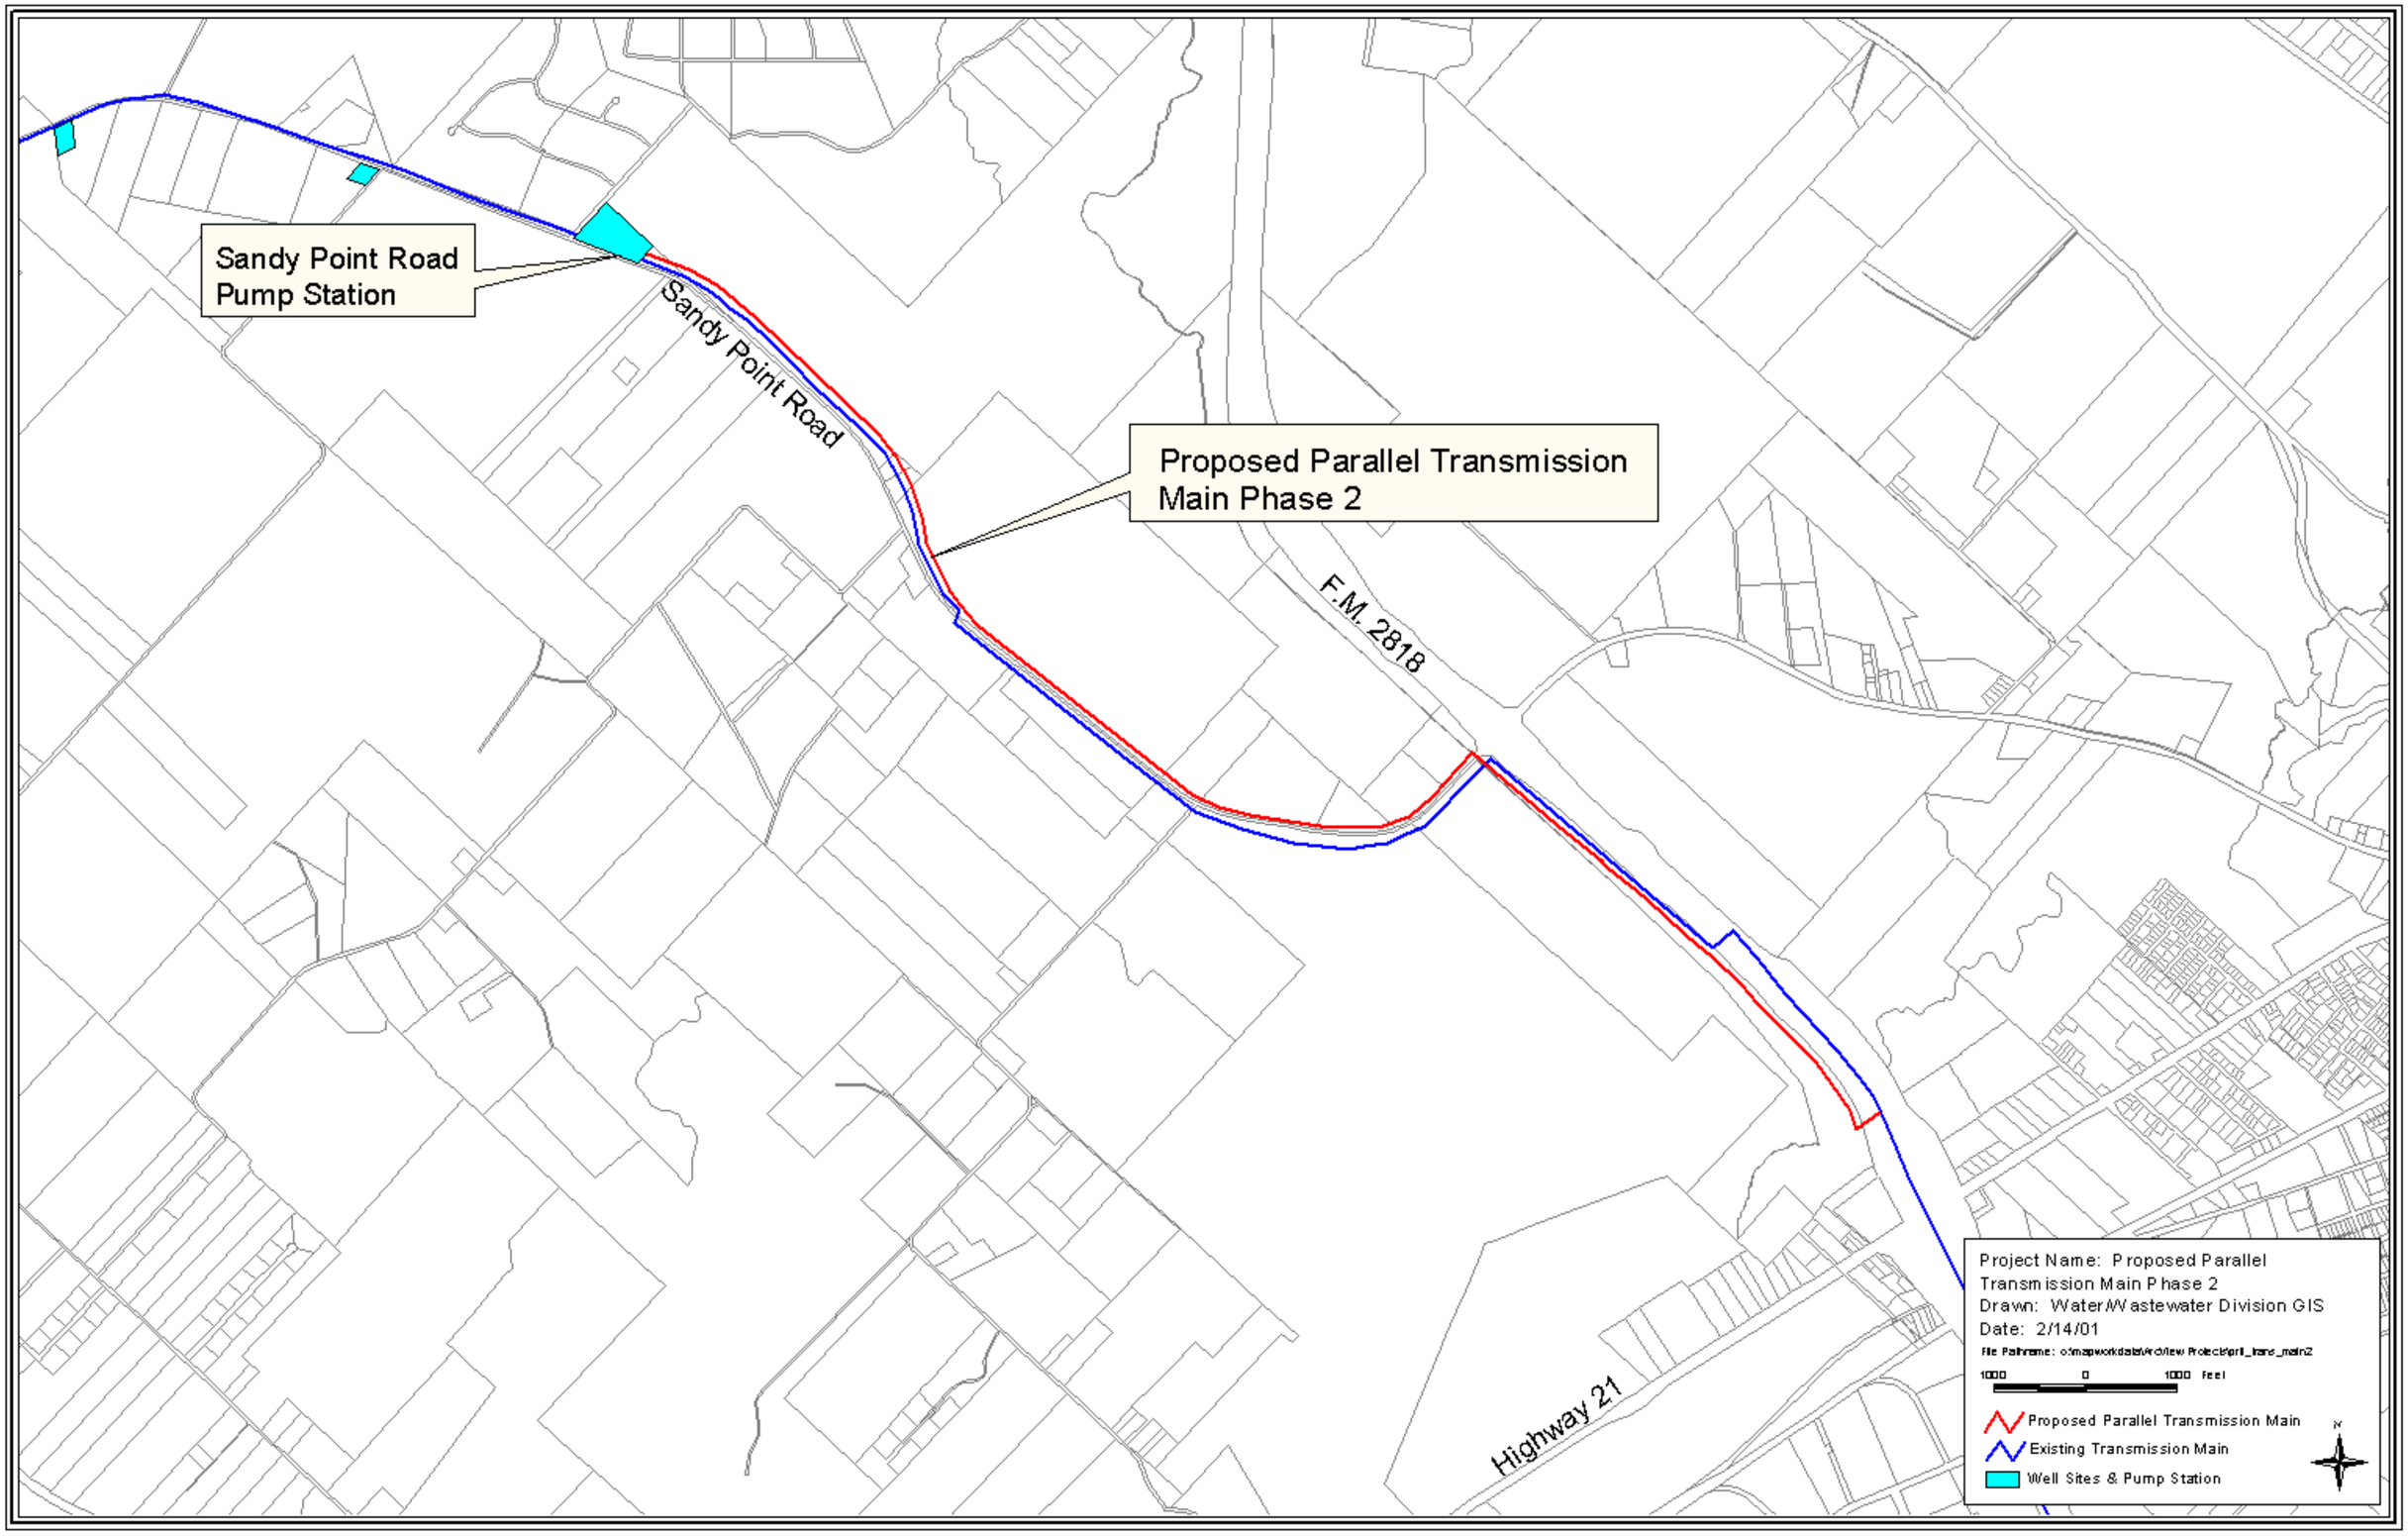
Sandy Point Road
Pump Station
Sandy Point Road
Proposed Parallel Transmission
Main Phase 2
F.M. 2818
Highway 21
Project Name: Proposed Parallel
Transmission Main Phase 2
Drawn: Water/Wastewater Division GIS
Date: 2/14/01
File Pathname: o:\mapworkdata\rcd\new Projects\prll_trans_main2
1000 0 1000 feet
Proposed Parallel Transmission Main
Existing Transmission Main
Well Sites & Pump Station
N