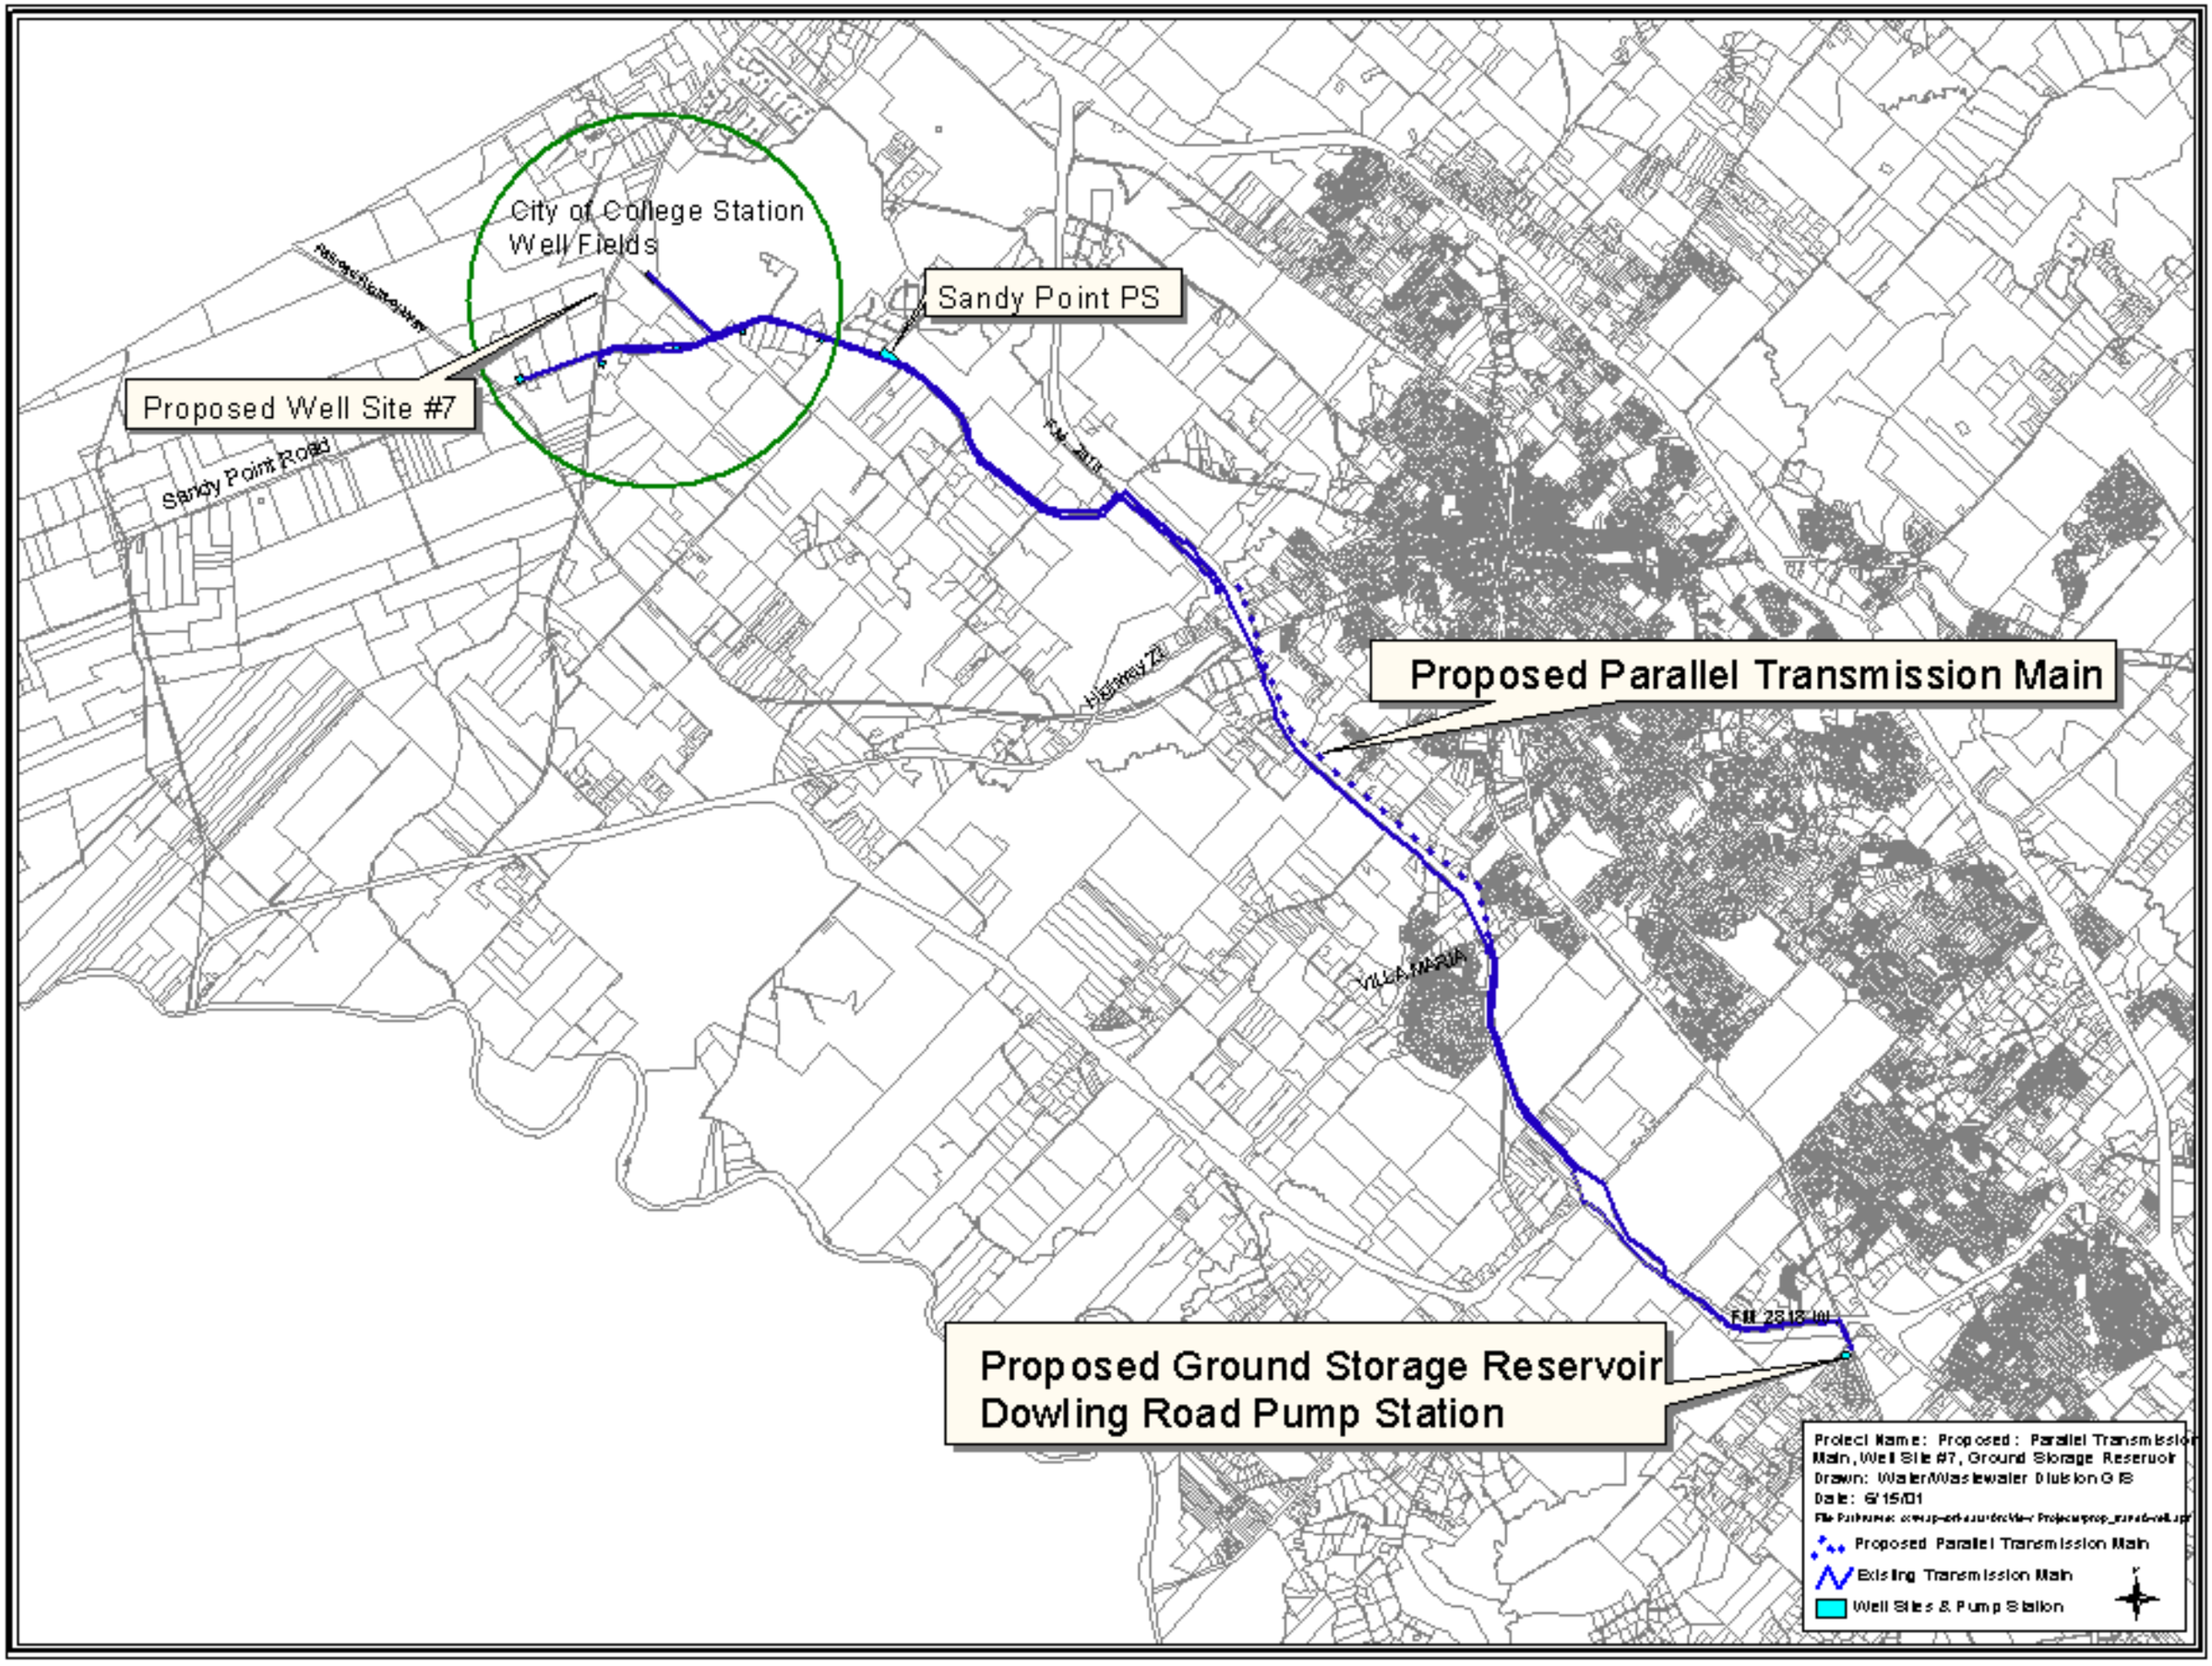
City of College Station
Well Fields
Sandy Point PS
Proposed Well Site #7
Sandy Point Road
Highway 21
Proposed Parallel Transmission Main
Proposed Ground Storage Reservoir
Dowling Road Pump Station
Project Name: Proposed: Parallel Transmission Main, Well Site #7, Ground Storage Reservoir
Drawn: Water/Wastewater Division GIS
Date: 6/15/01
Proposed Parallel Transmission Main
Existing Transmission Main
Well Sites & Pump Station