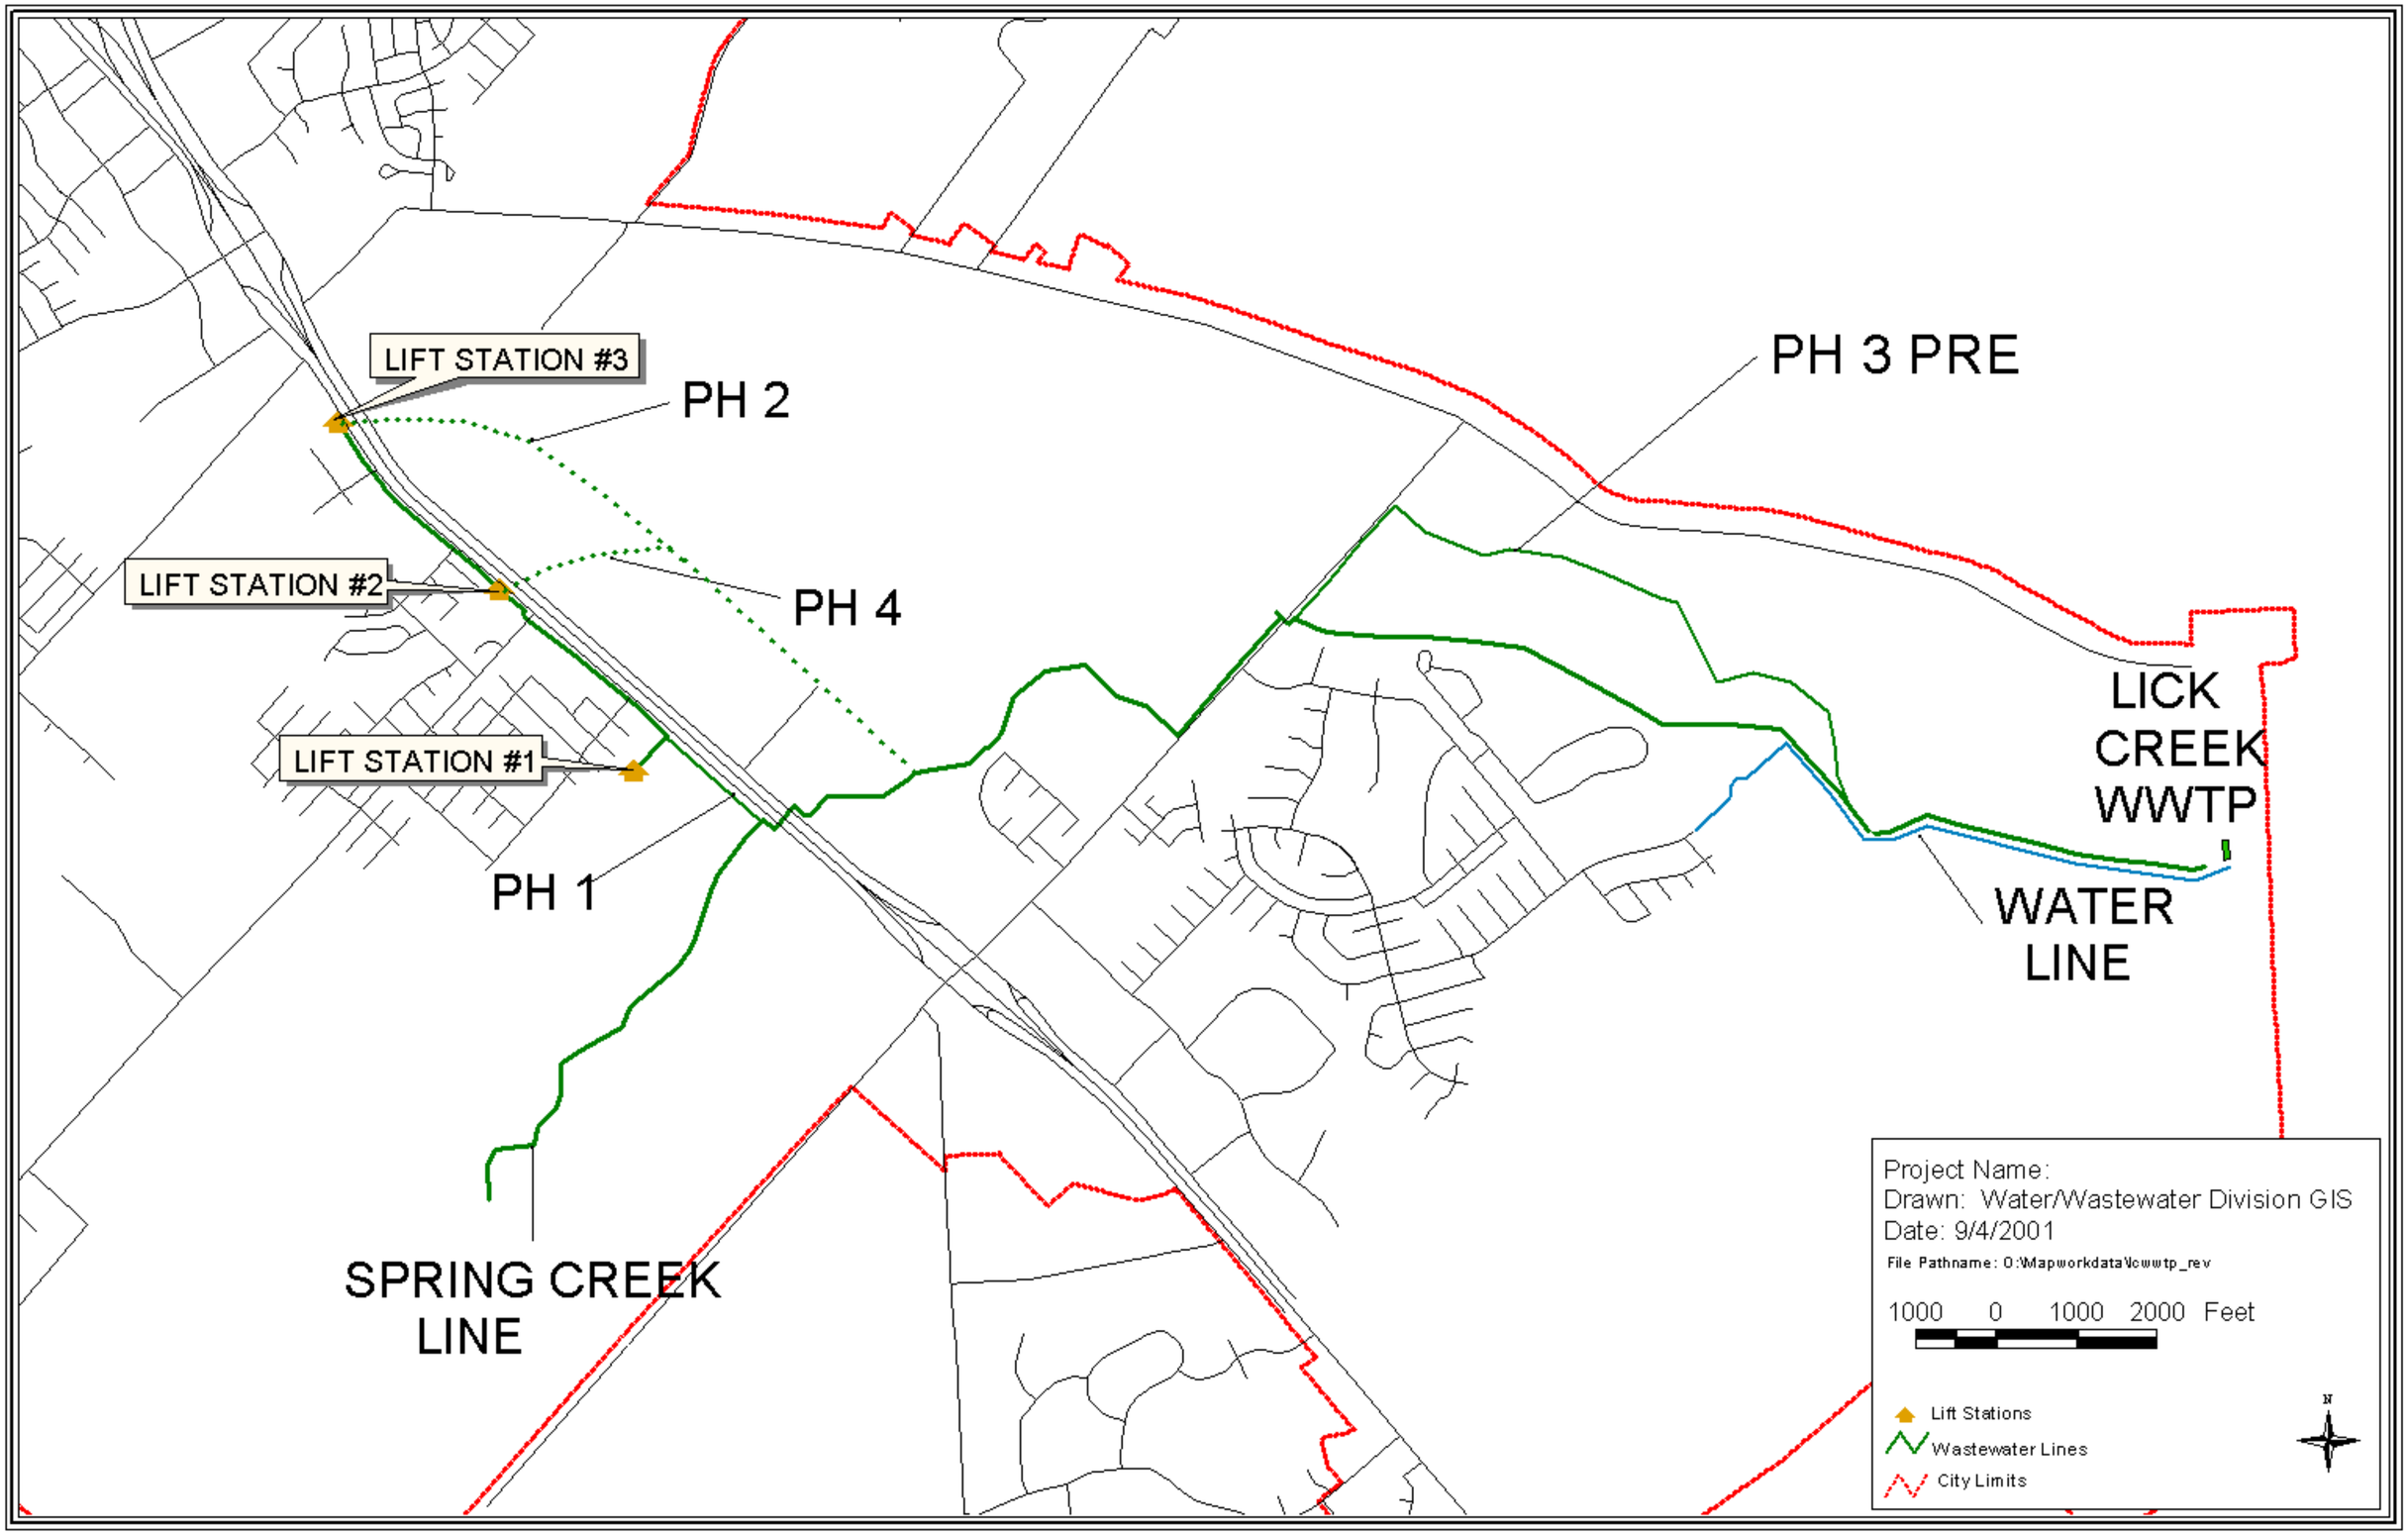
LIFT STATION #3
PH 2
PH 3 PRE
LIFT STATION #2
PH 4
LICK CREEK WWTP
LIFT STATION #1
PH 1
WATER LINE
SPRING CREEK LINE
Project Name:
Drawn: Water/Wastewater Division GIS
Date: 9/4/2001
File Pathname: O:\Mapworkdata\lcwwtp_rev
1000 0 1000 2000 Feet
Lift Stations
Wastewater Lines
City Limits
N