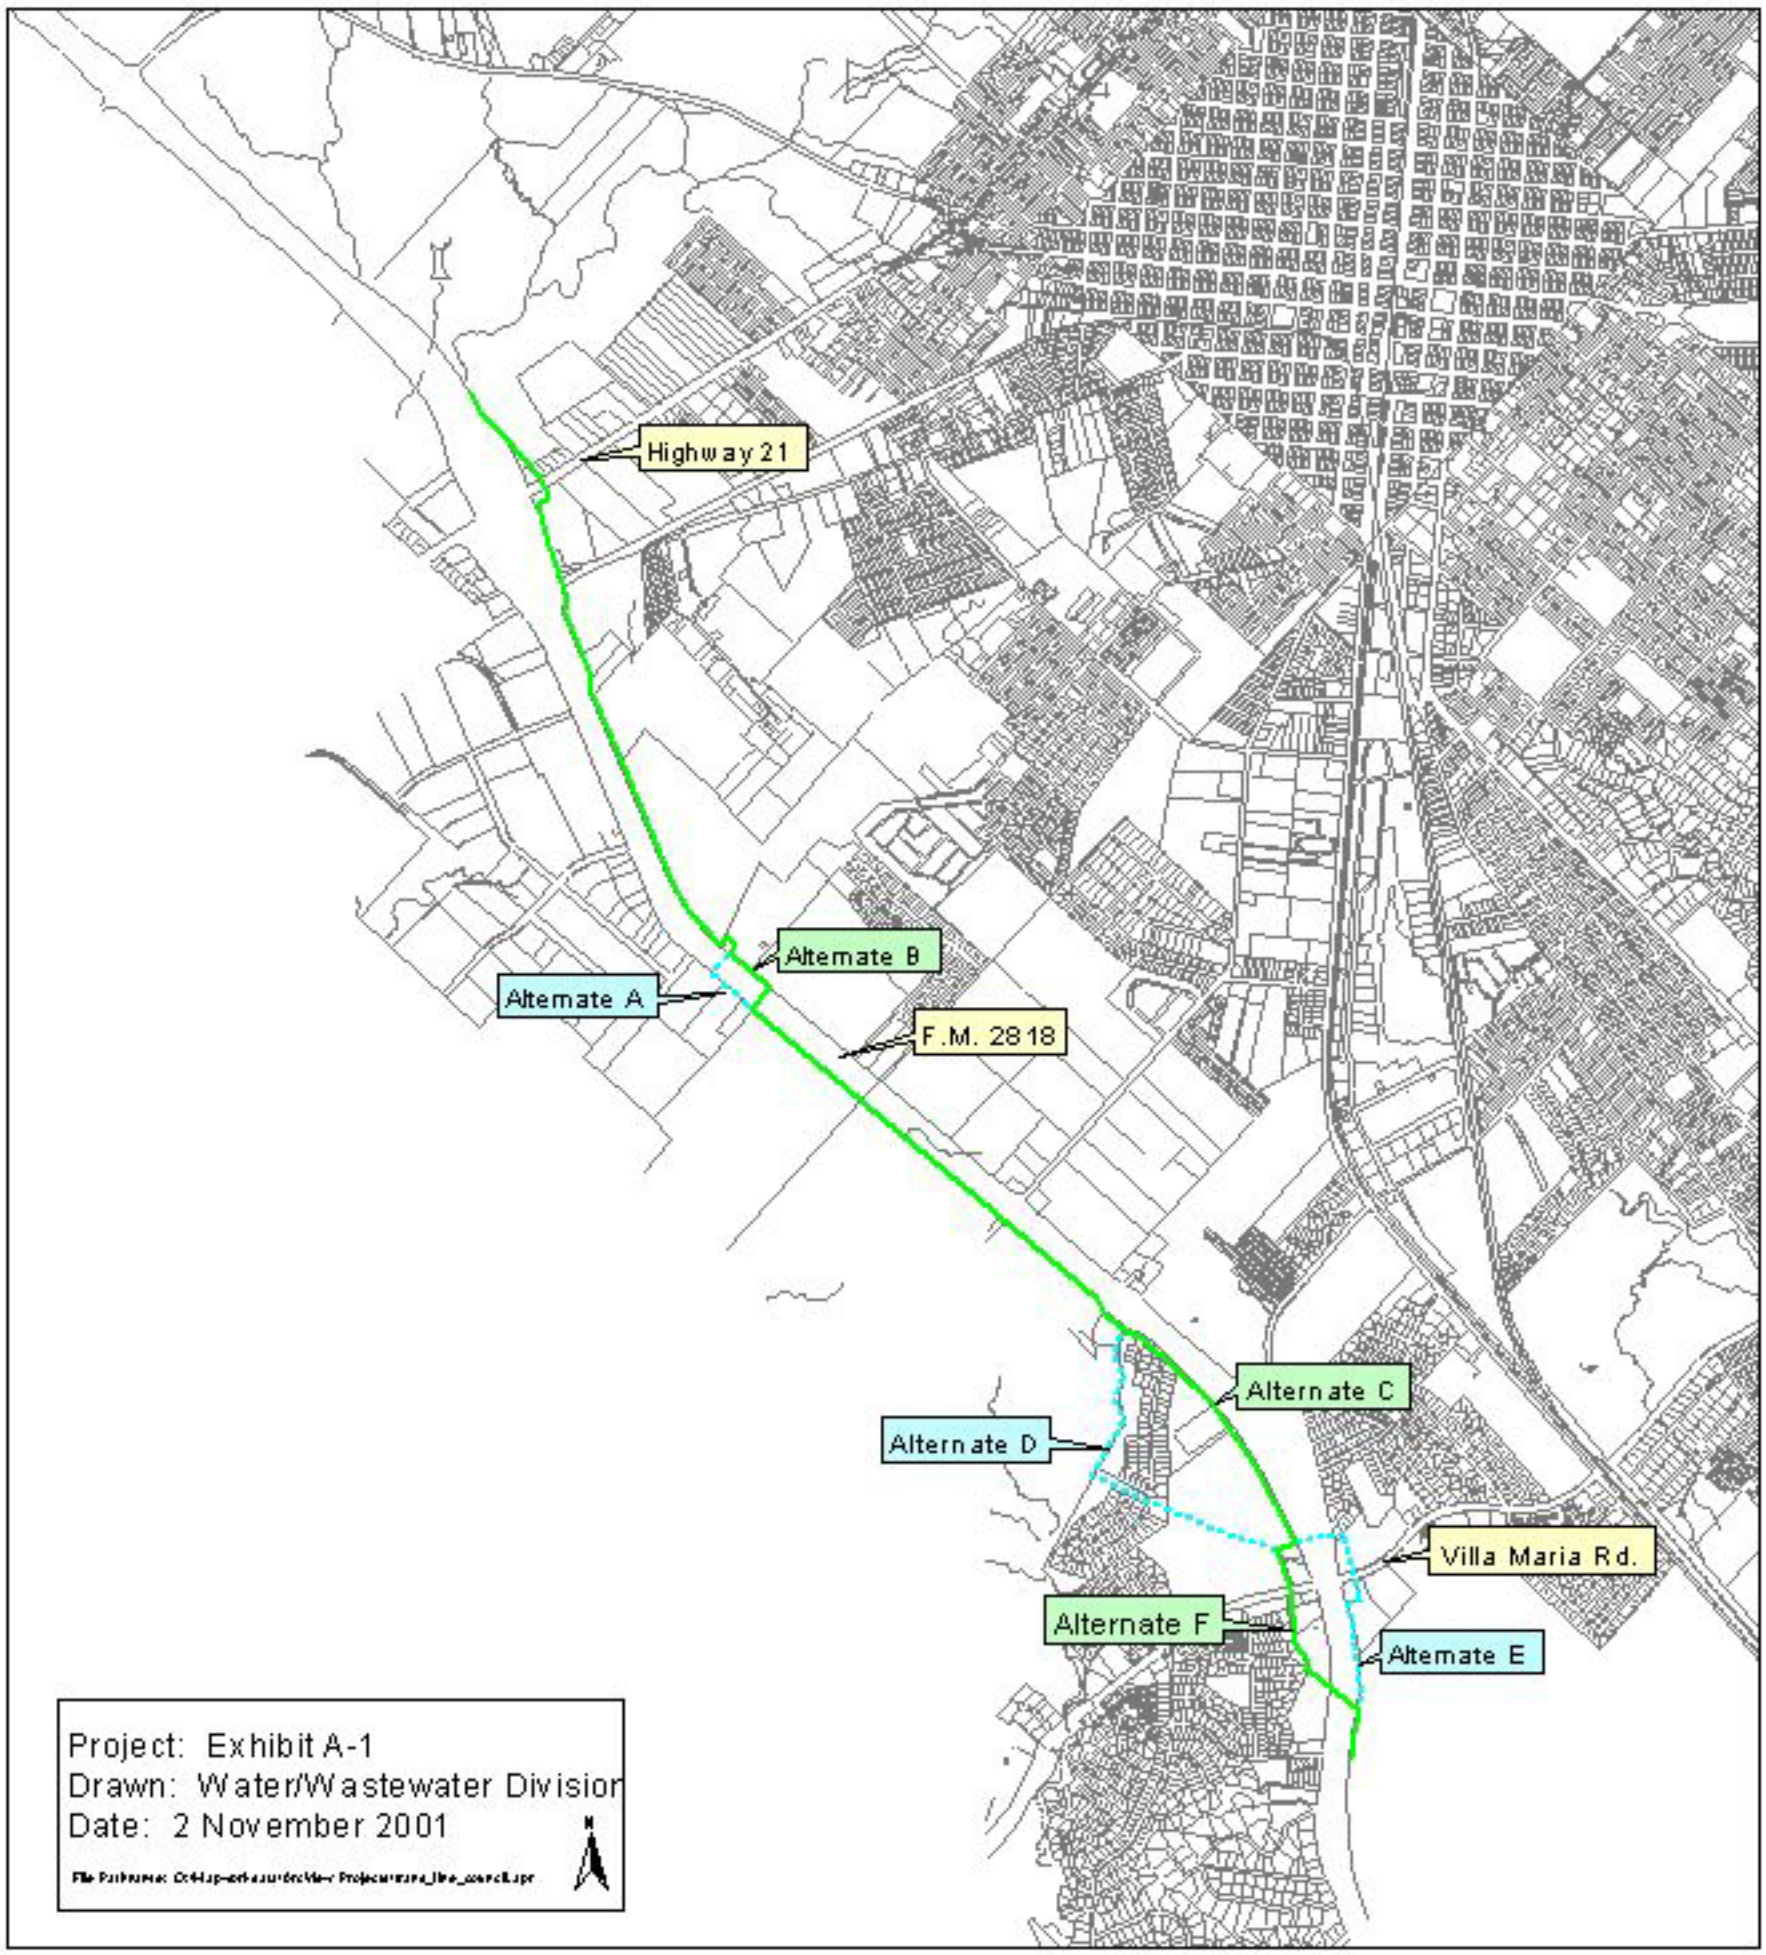
Highway 21
Alternate B
Alternate A
F.M. 2818
Alternate C
Alternate D
Villa Maria Rd.
Alternate F
Alternate E
Project: Exhibit A-1
Drawn: Water/Wastewater Division
Date: 2 November 2001