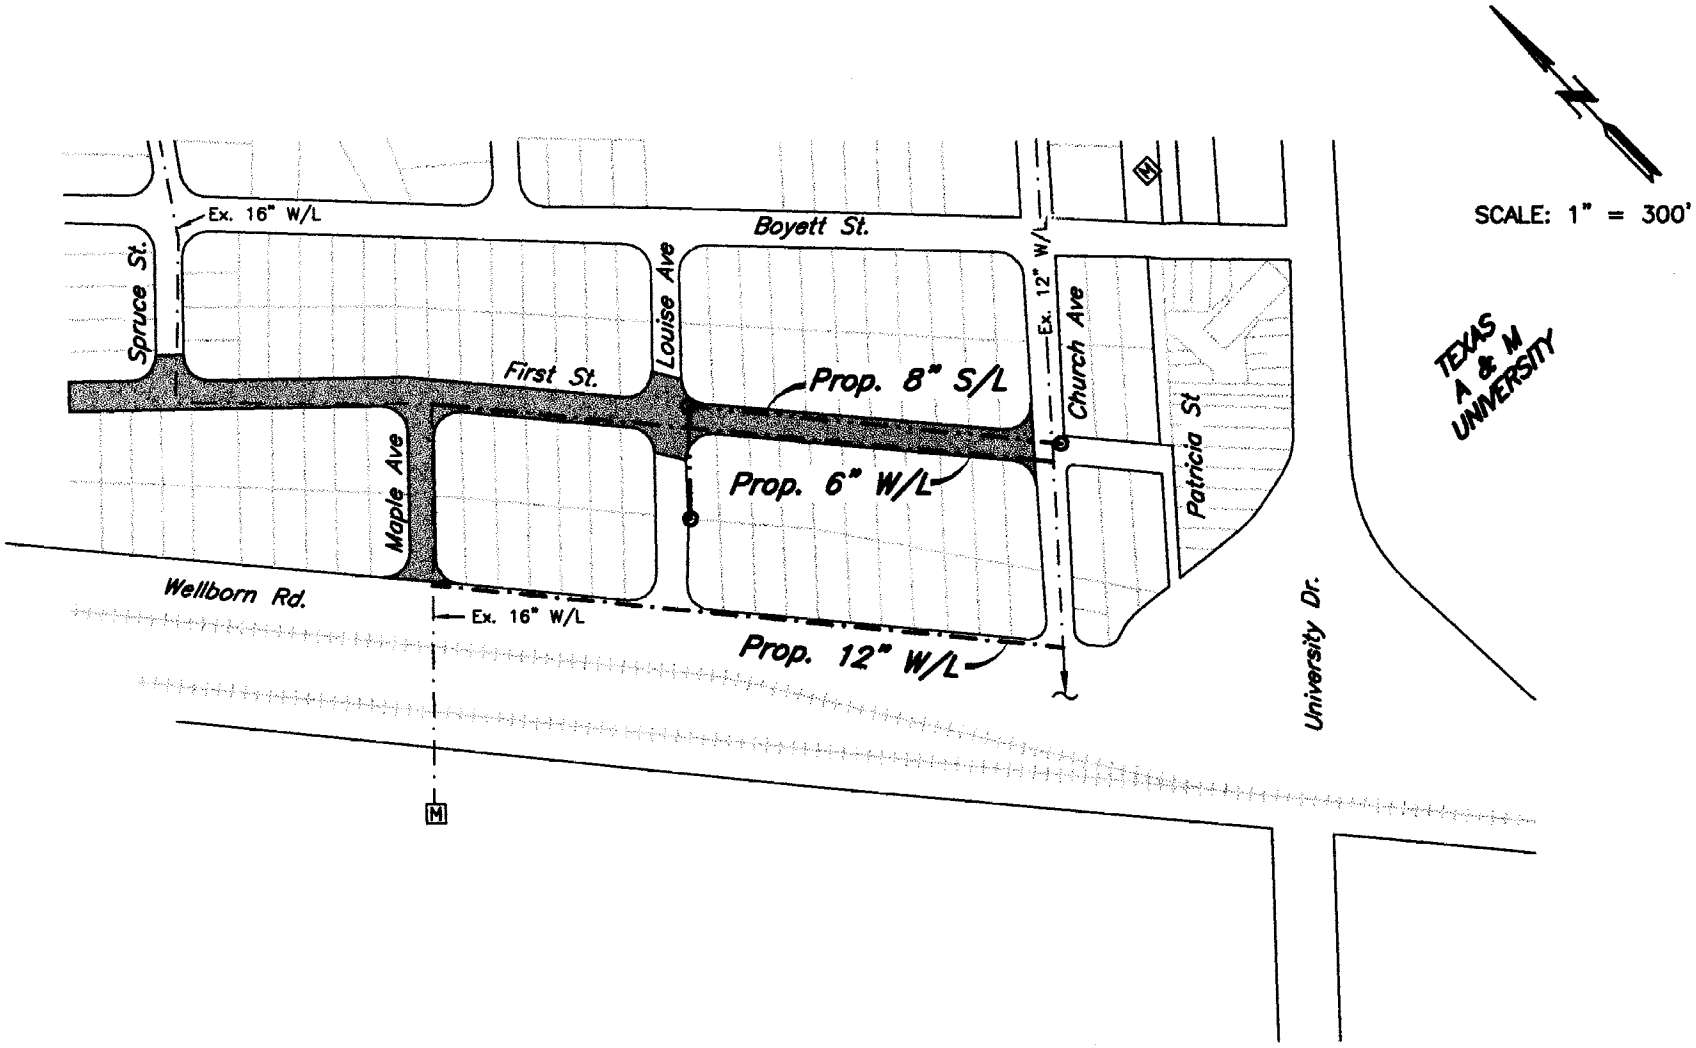

Legend

- Proposed Water Line
- Proposed Sewer Line
- Exist. 16" W/L
- Proposed Street Rehab.

EXHIBIT 1

FIRST & MAPLE
STREET REHAB. PROJECT
FEB. 5, 2002

F:\0205\0205EXHB.DWG~PJH