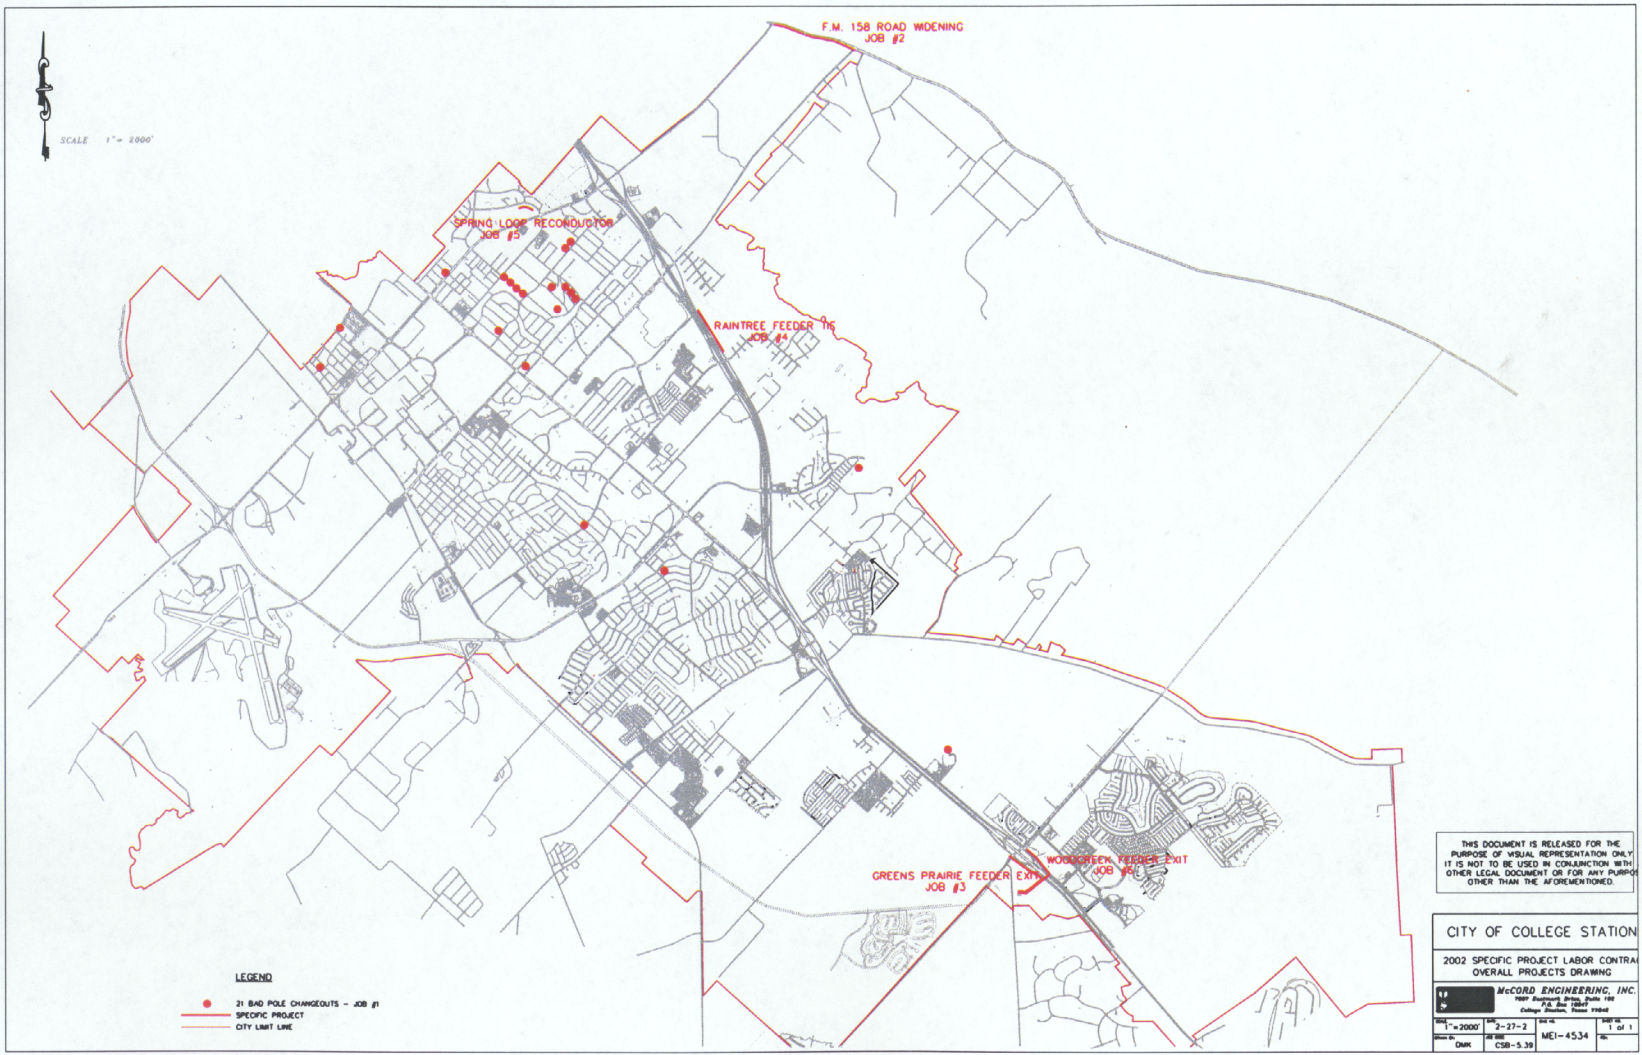
SCALE 1" = 2000'
F.M. 158 ROAD WIDENING
JOB #2
SPRING LOOP RECONDUCTOR
JOB #5
RAINTREE FEEDER TIE
JOB #4
GREENS PRAIRIE FEEDER EXIT
JOB #3
WOODCREEK FEEDER EXIT
JOB #6
LEGEND
21 BAD POLE CHANGEOUTS - JOB #1
SPECIFIC PROJECT
CITY LIMIT LINE
THIS DOCUMENT IS RELEASED FOR THE PURPOSE OF VISUAL REPRESENTATION ONLY. IT IS NOT TO BE USED IN CONJUNCTION WITH OTHER LEGAL DOCUMENT OR FOR ANY PURPOS OTHER THAN THE AFOREMENTIONED.
CITY OF COLLEGE STATION
2002 SPECIFIC PROJECT LABOR CONTRA
OVERALL PROJECTS DRAWING
McCORD ENGINEERING, INC.
1"=2000'
2-27-2
MEI-4534
1 of 1
DMK
CSB-5.39