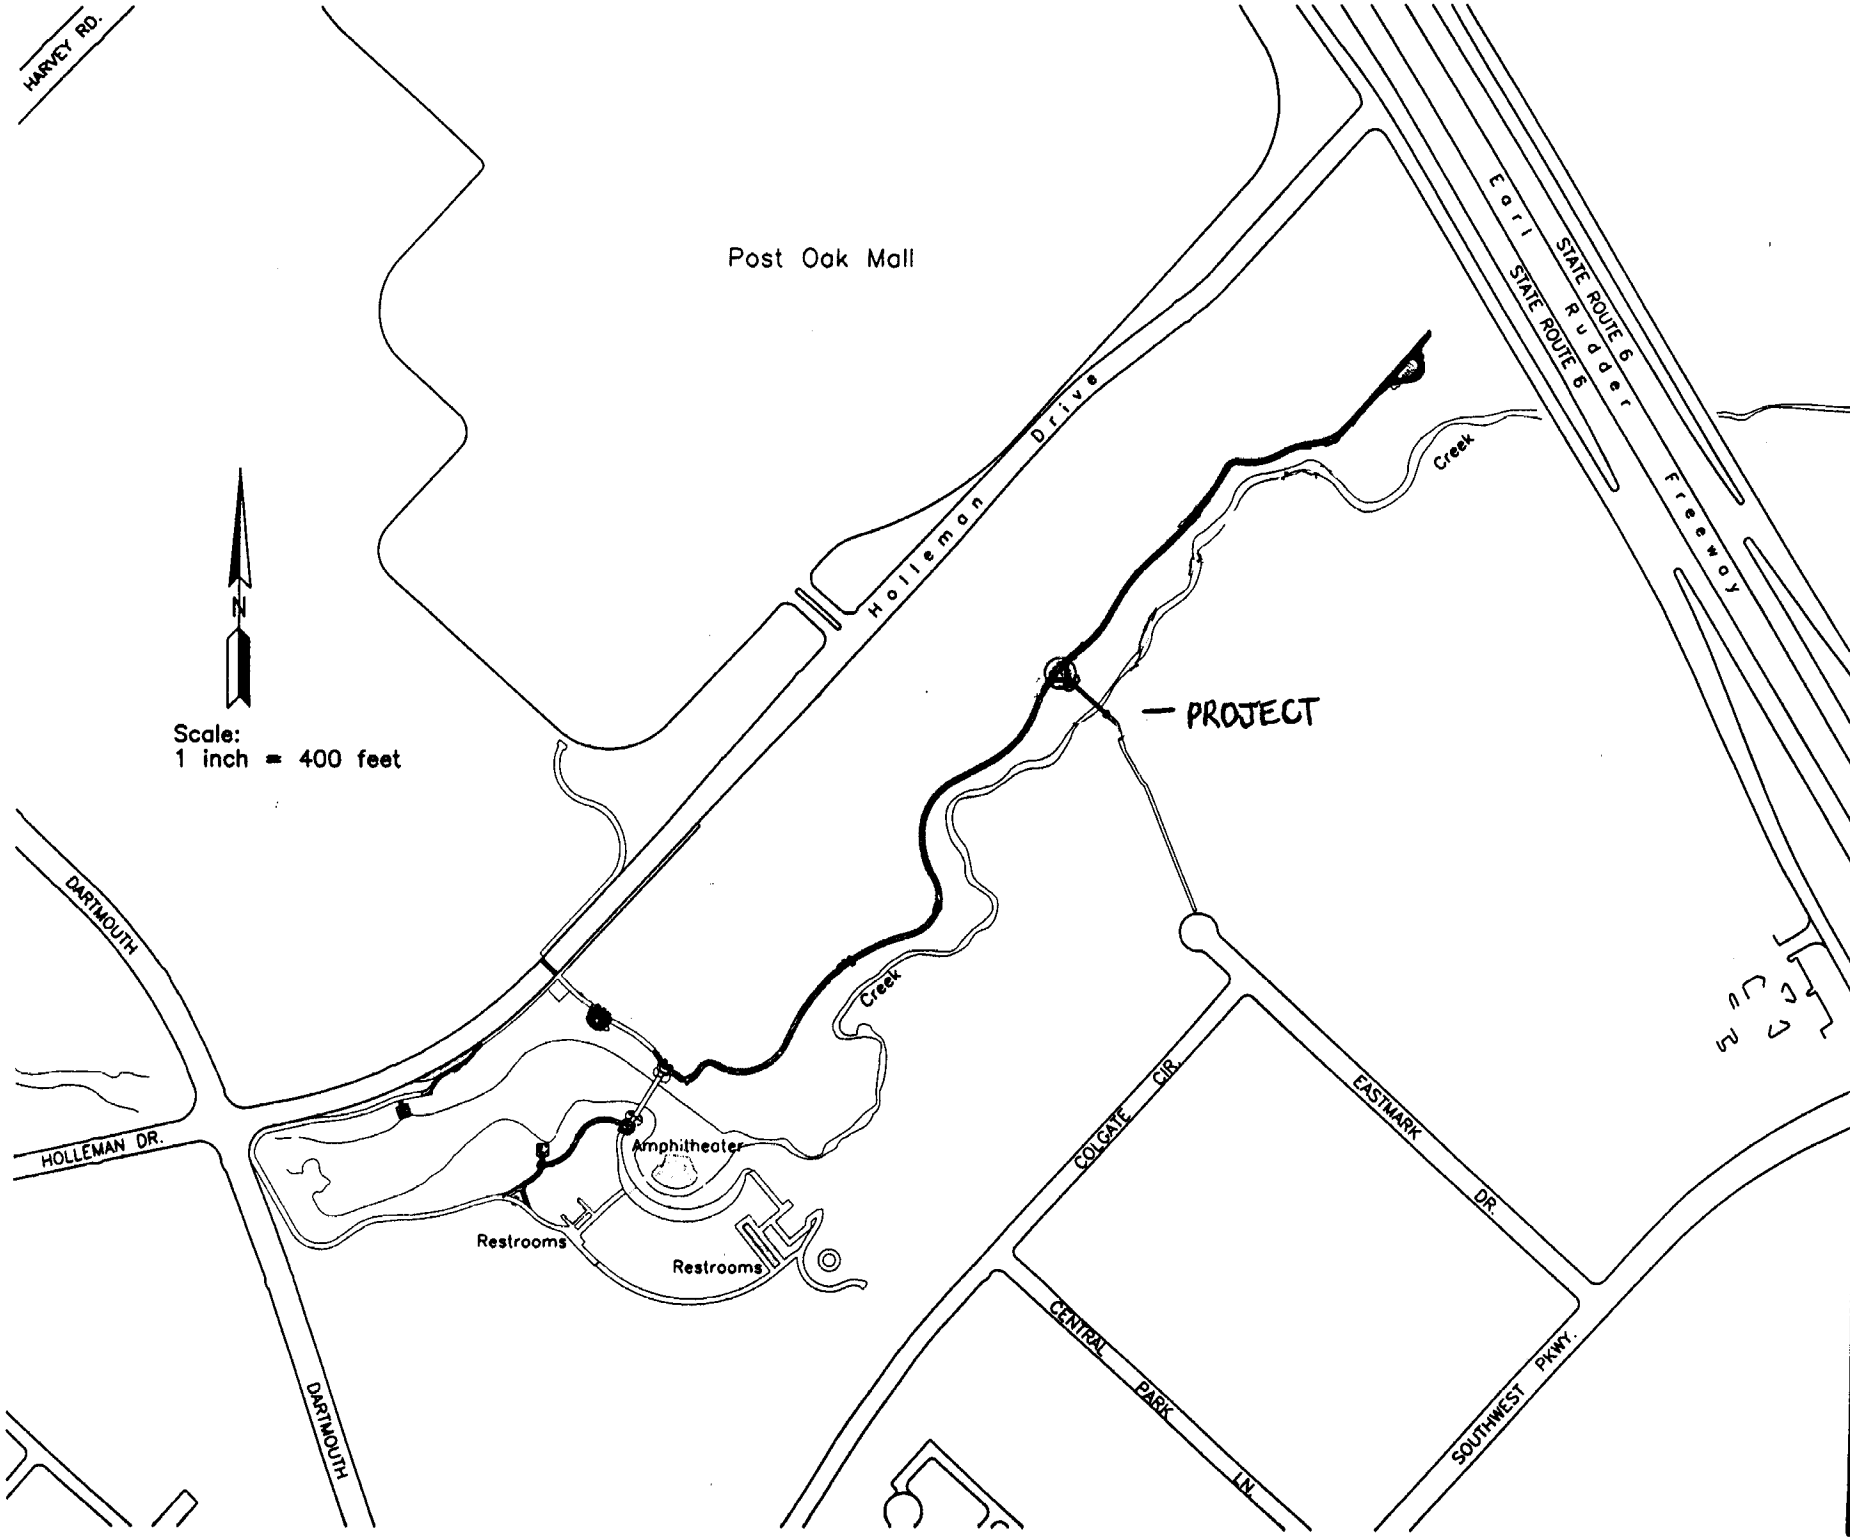

NOVEMBER, 2001
Designed By: JJM
Drawn By: JJM
Checked By: VJBM

Revisions

Mitchell & Morgan, L.L.P.
Consulting Engineers and Constructors
511 University Drive East, Suite 204
College Station, TX 77840
(409) 260-6963 Fax: (409) 260-3564

EXHIBIT 1

WOLF PEN CREEK LOWER TRAIL–PHASE 1

1

of 1 Sheets