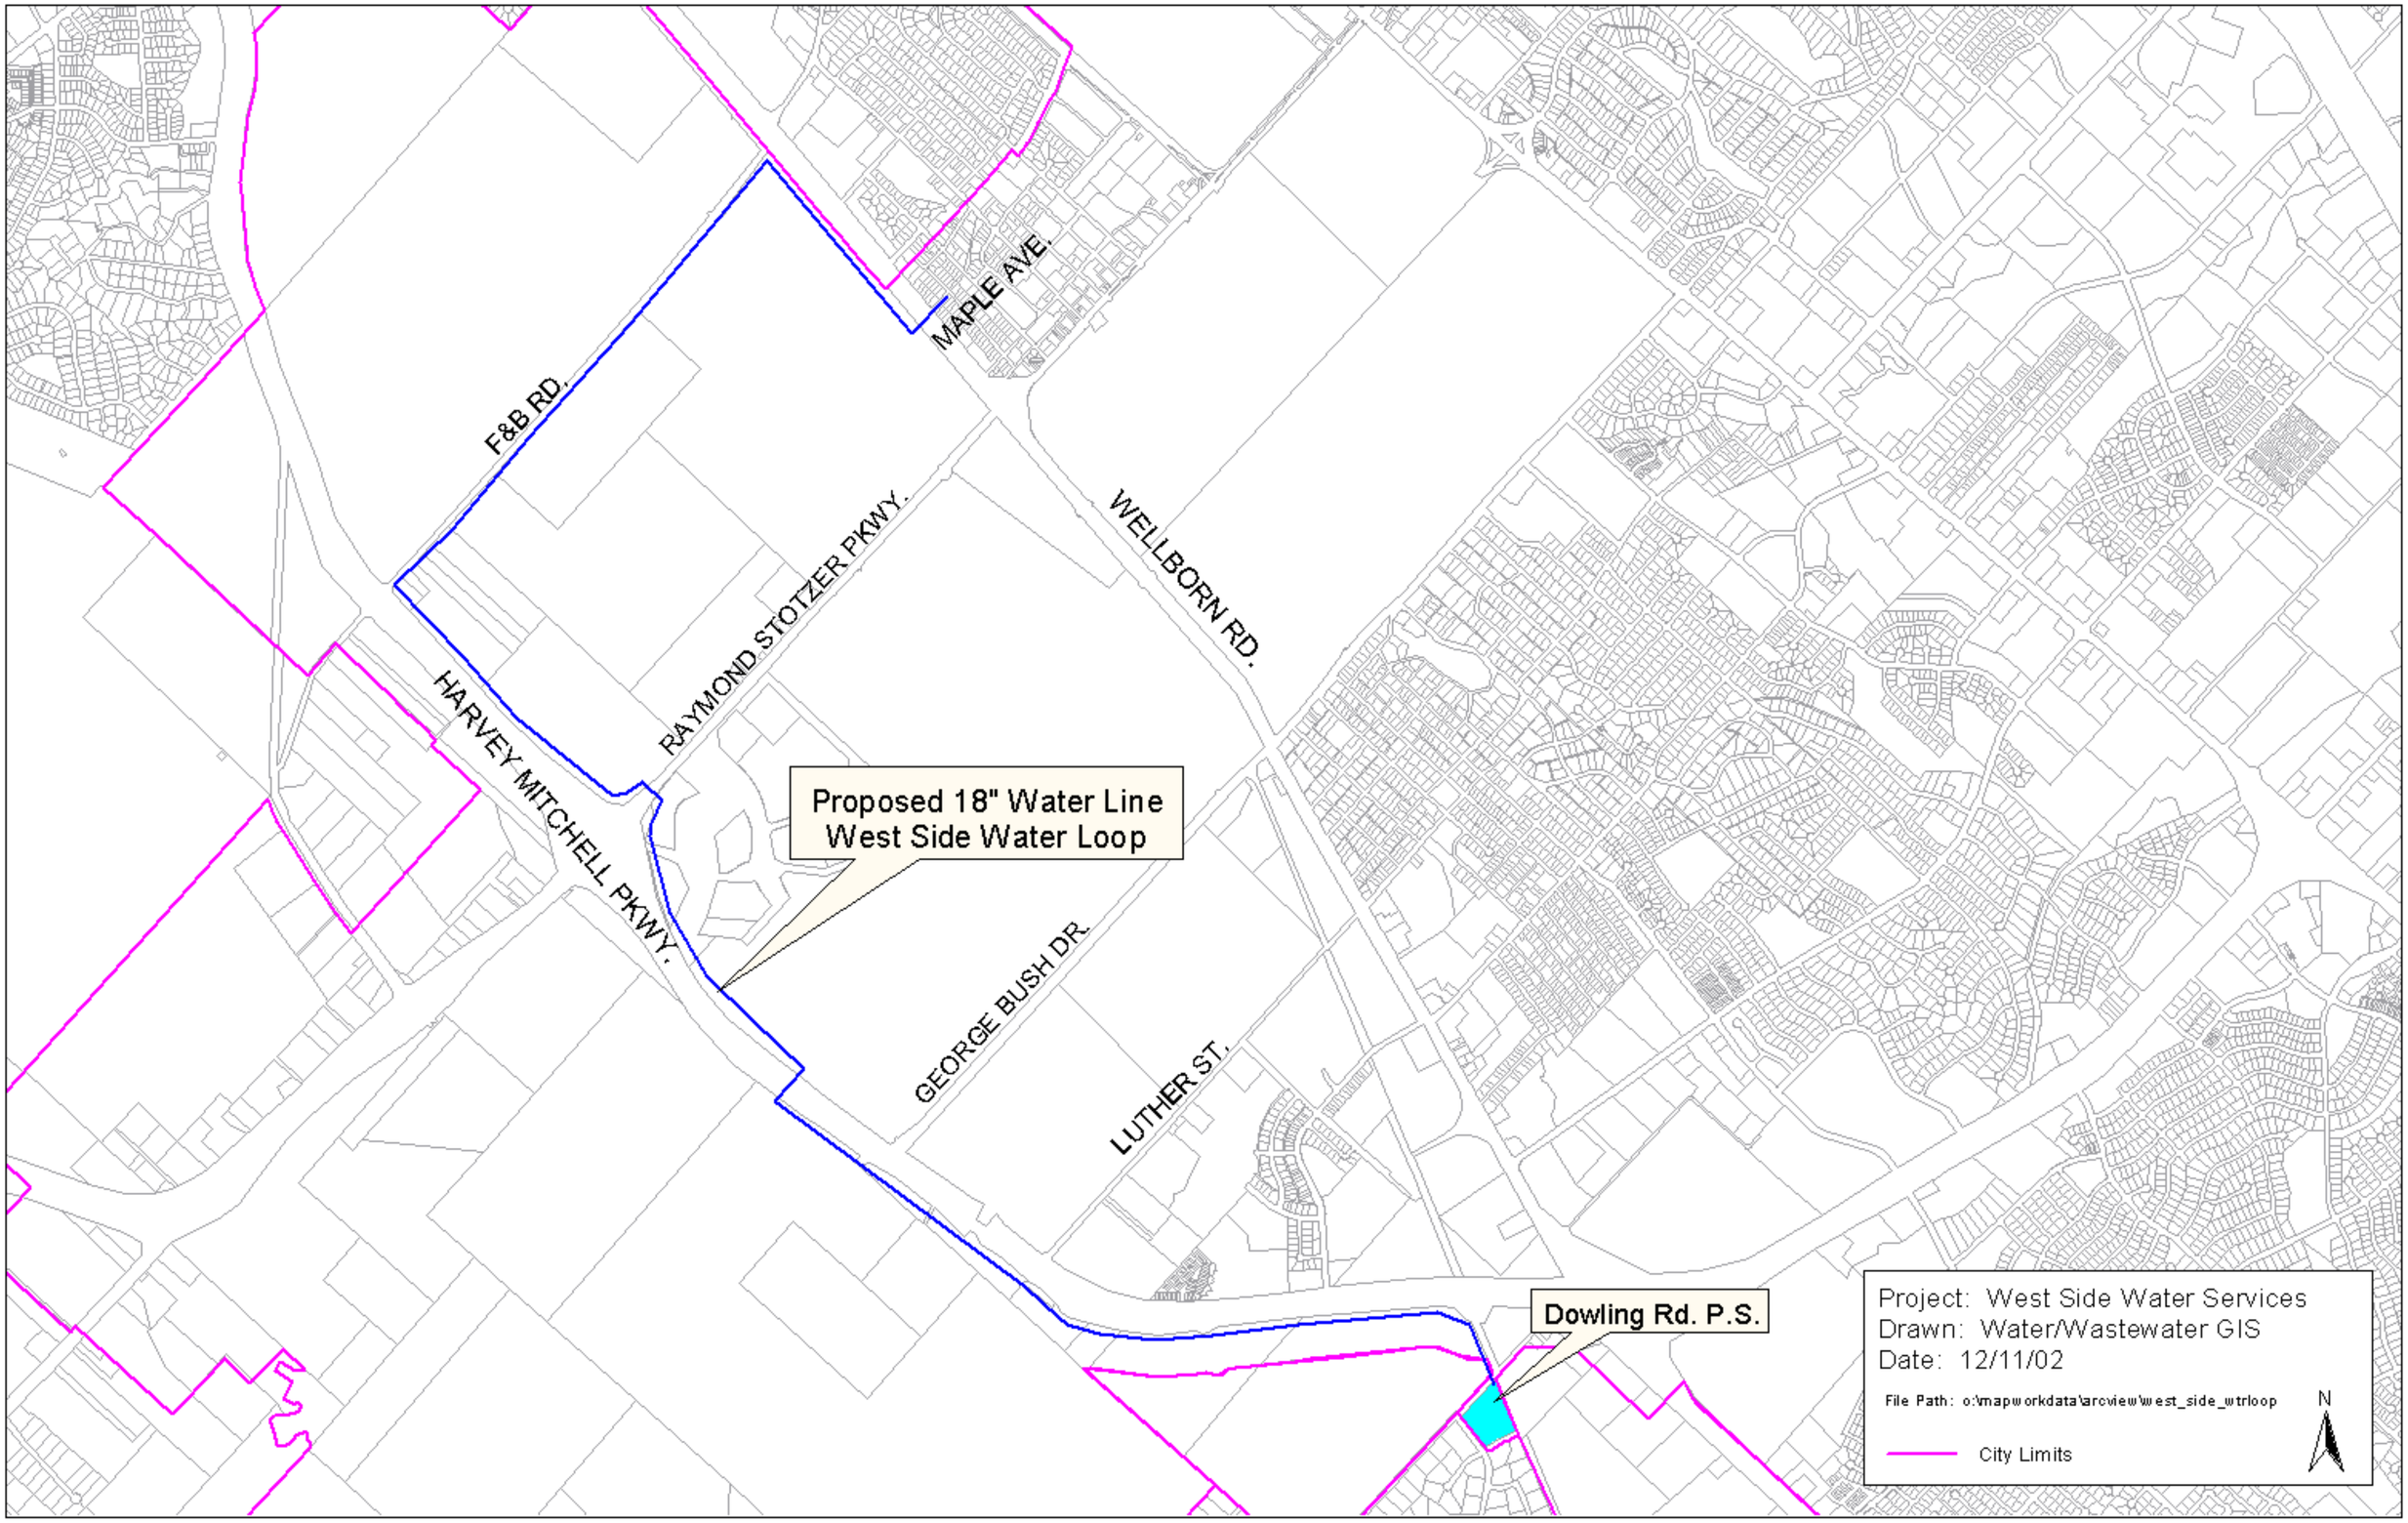
MAPLE AVE.
F&B RD.
WELLBORN RD.
RAYMOND STOTZER PKWY.
HARVEY MITCHELL PKWY.
Proposed 18" Water Line
West Side Water Loop
GEORGE BUSH DR.
LUTHER ST.
Dowling Rd. P.S.
Project: West Side Water Services
Drawn: Water/Wastewater GIS
Date: 12/11/02
File Path: o:\mapworkdata\arcview\west_side_wtrloop
City Limits
N