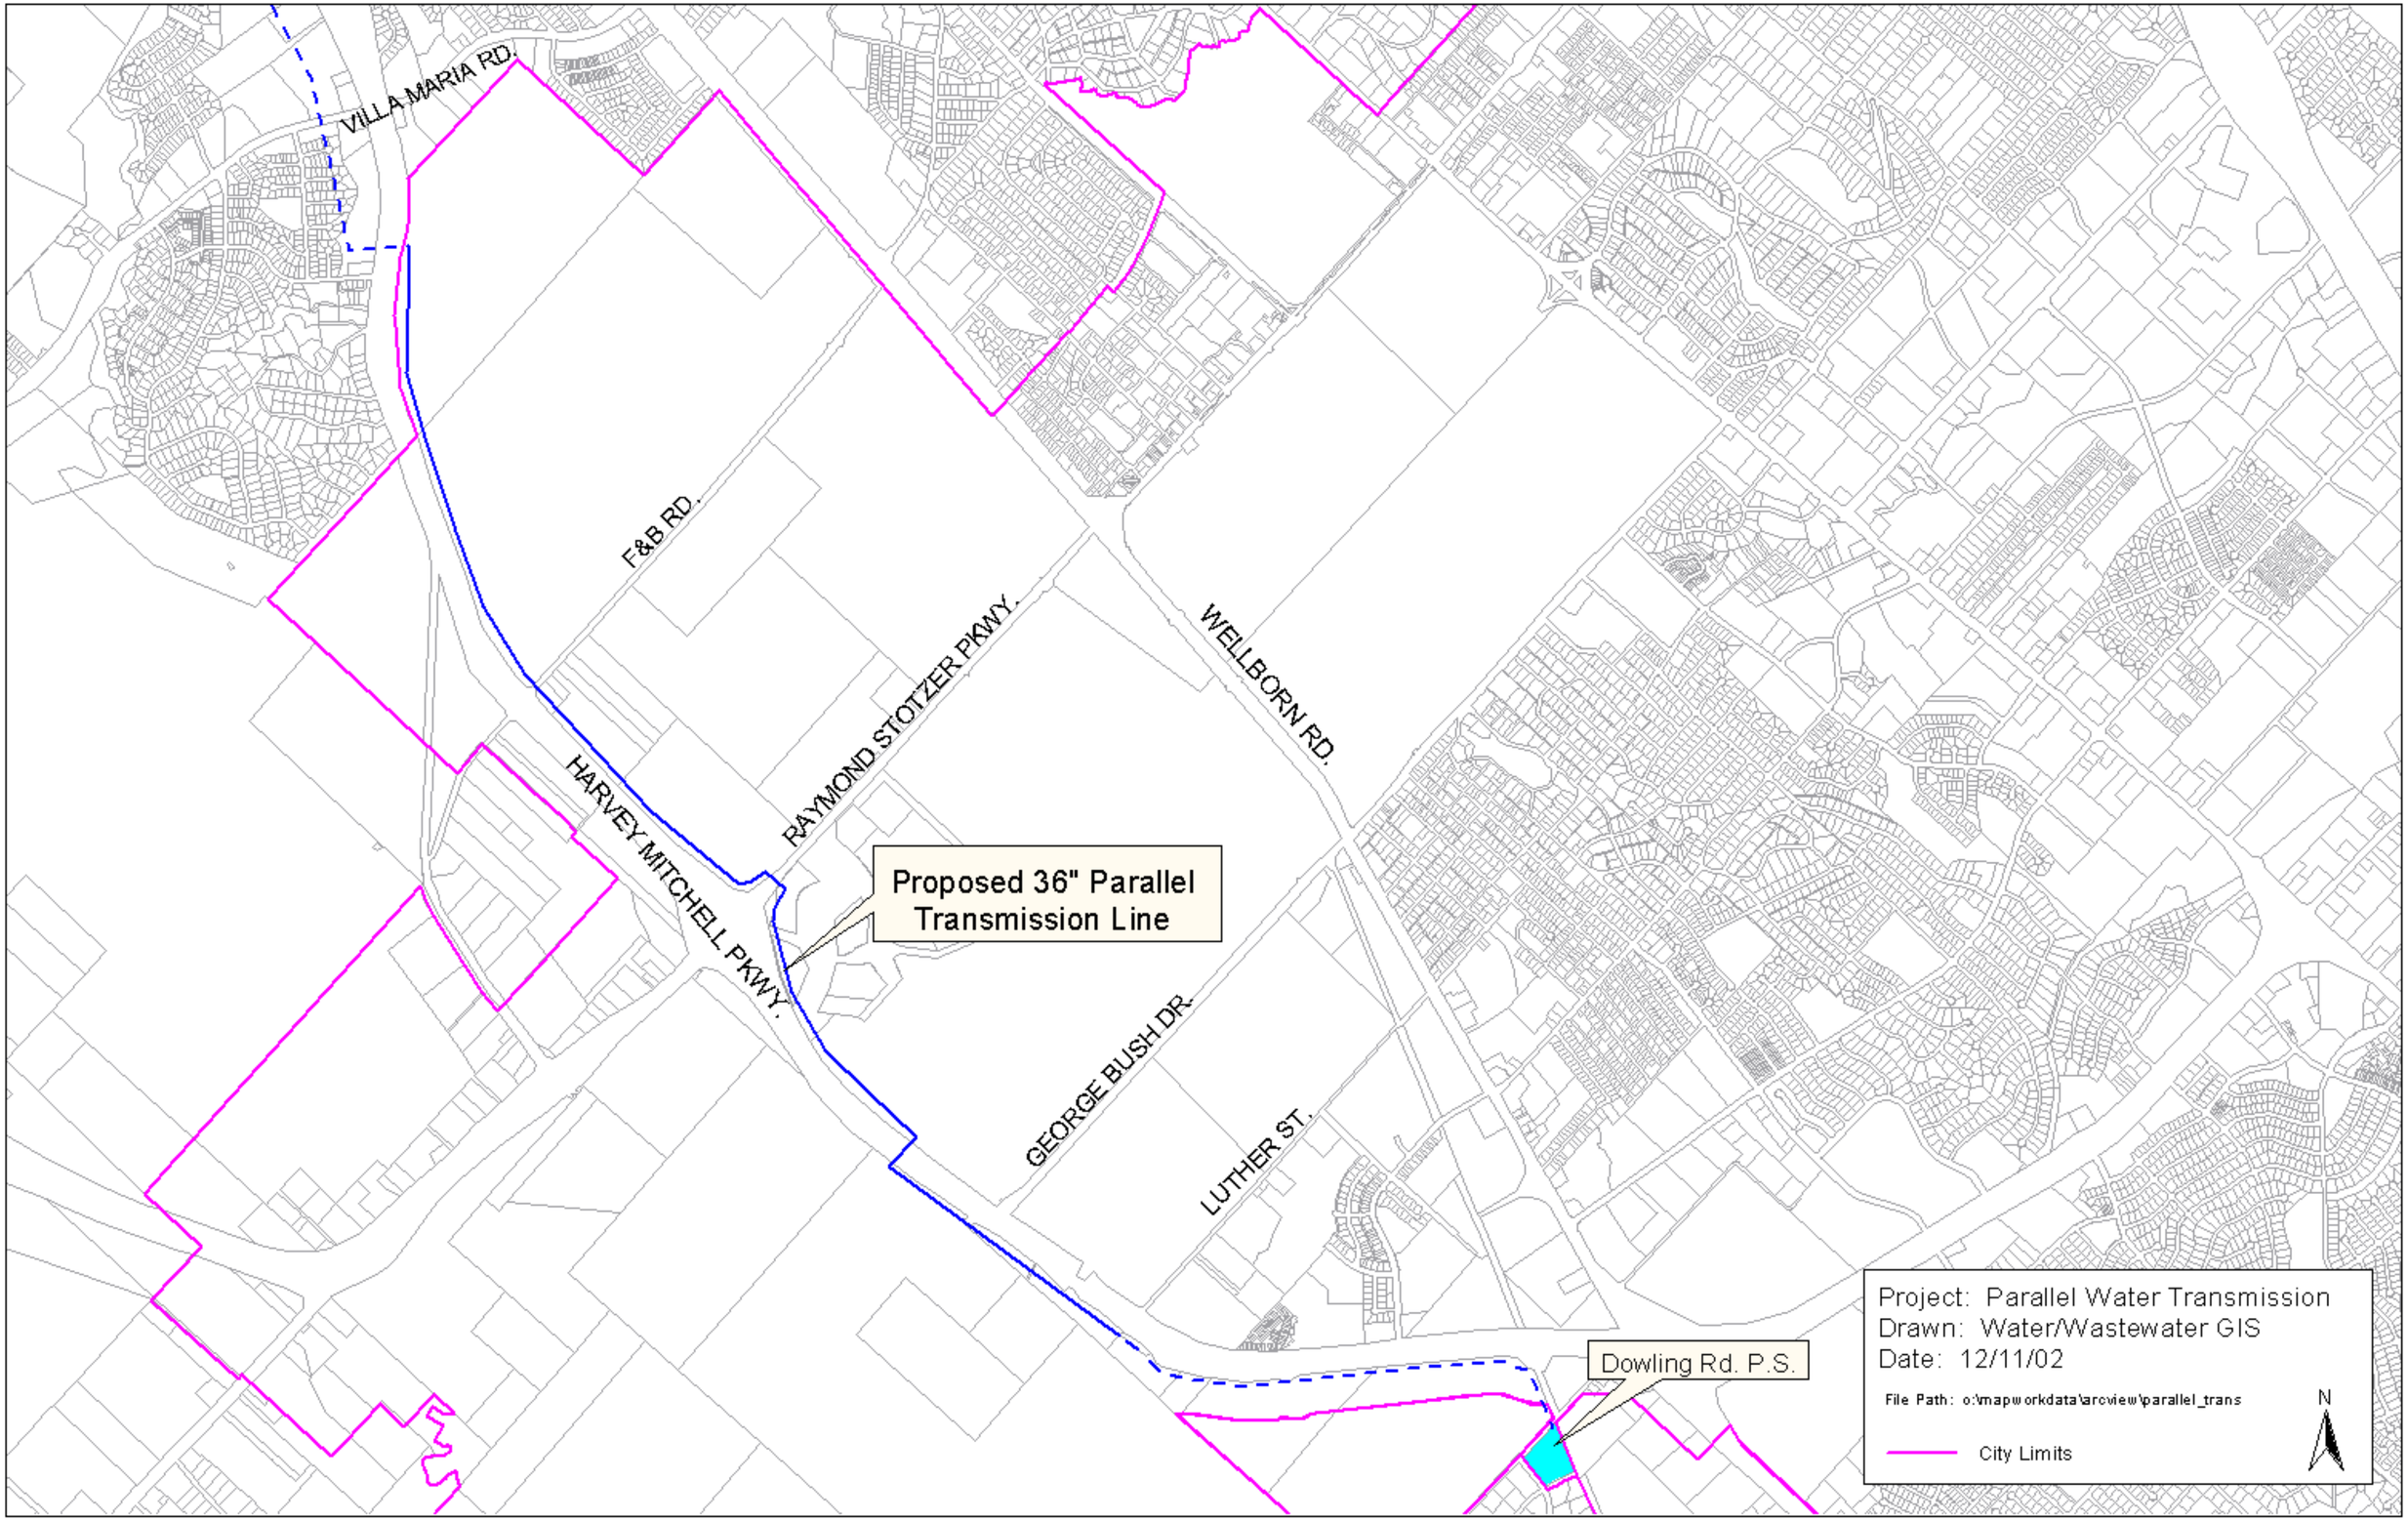
VILLA MARIA RD.
F&B RD.
RAYMOND STOTZER PKWY.
WELLBORN RD.
HARVEY MITCHELL PKWY.
Proposed 36" Parallel Transmission Line
GEORGE BUSH DR.
LUTHER ST.
Dowling Rd. P.S.
Project: Parallel Water Transmission
Drawn: Water/Wastewater GIS
Date: 12/11/02
File Path: o:\mapworkdata\arcview\parallel_trans
City Limits
N