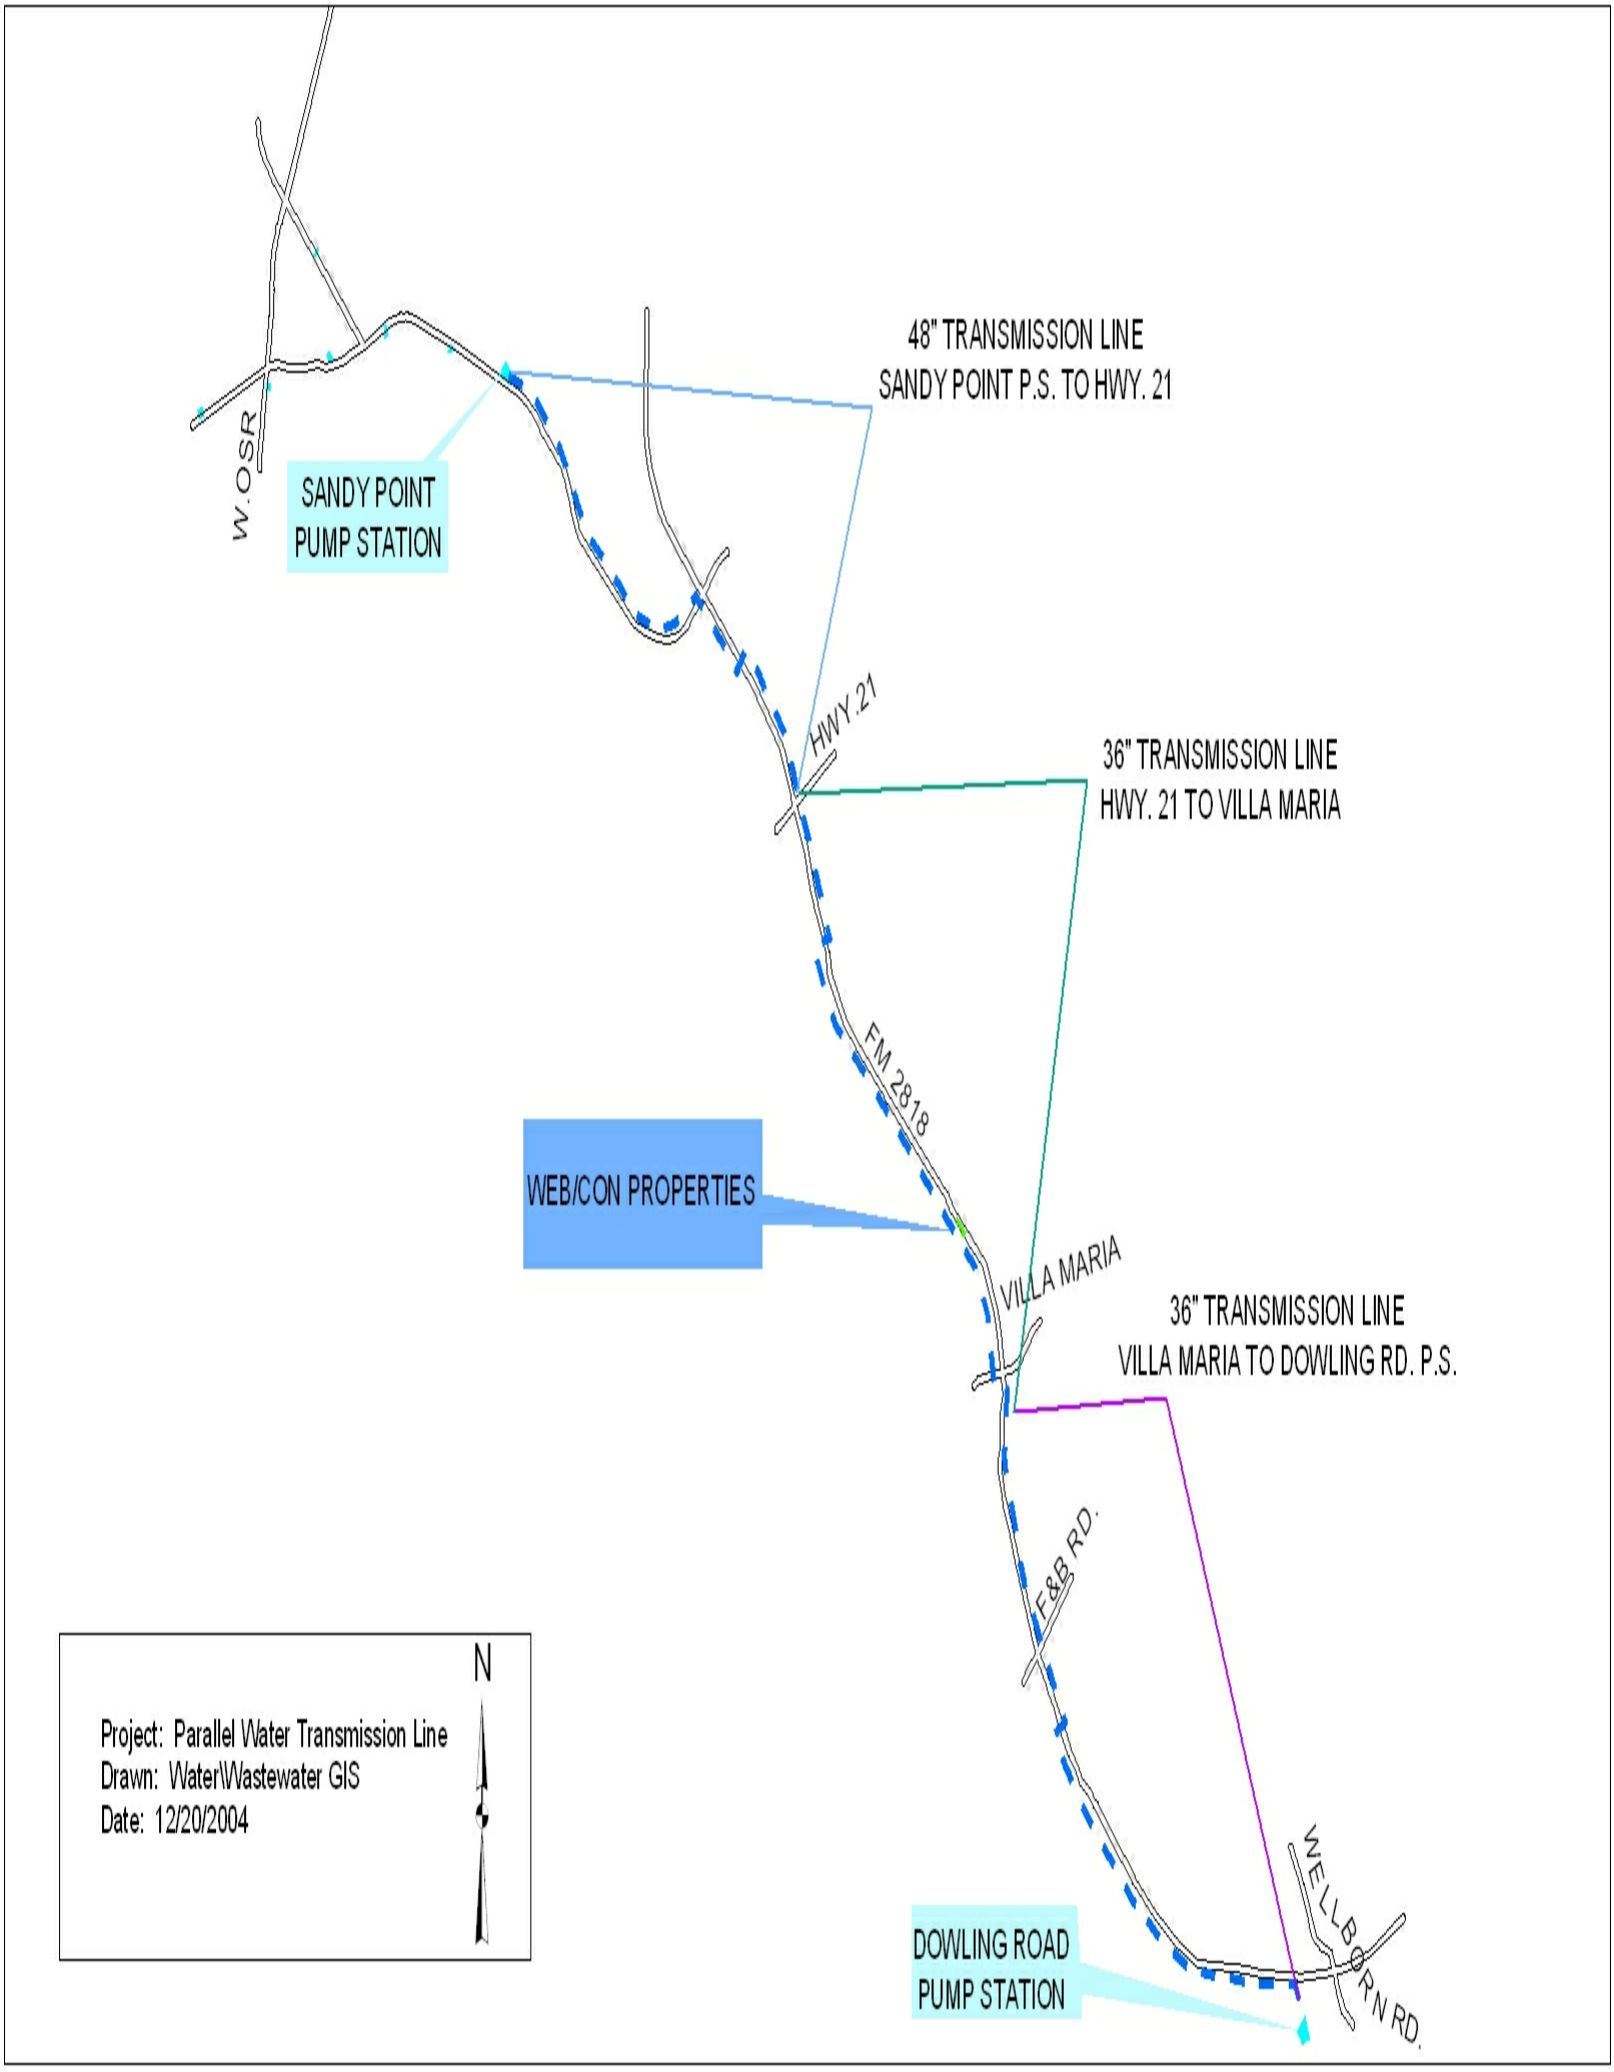
48" TRANSMISSION LINE
SANDY POINT P.S. TO HWY. 21
W. OSR
SANDY POINT
PUMP STATION
HWY.21
36" TRANSMISSION LINE
HWY. 21 TO VILLA MARIA
FM 2818
WEB/CON PROPERTIES
VILLA MARIA
36" TRANSMISSION LINE
VILLA MARIA TO DOWLING RD. P.S.
F&B RD.
WELLBORN RD.
DOWLING ROAD
PUMP STATION
N
Project: Parallel Water Transmission Line
Drawn: Water\Wastewater GIS
Date: 12/20/2004