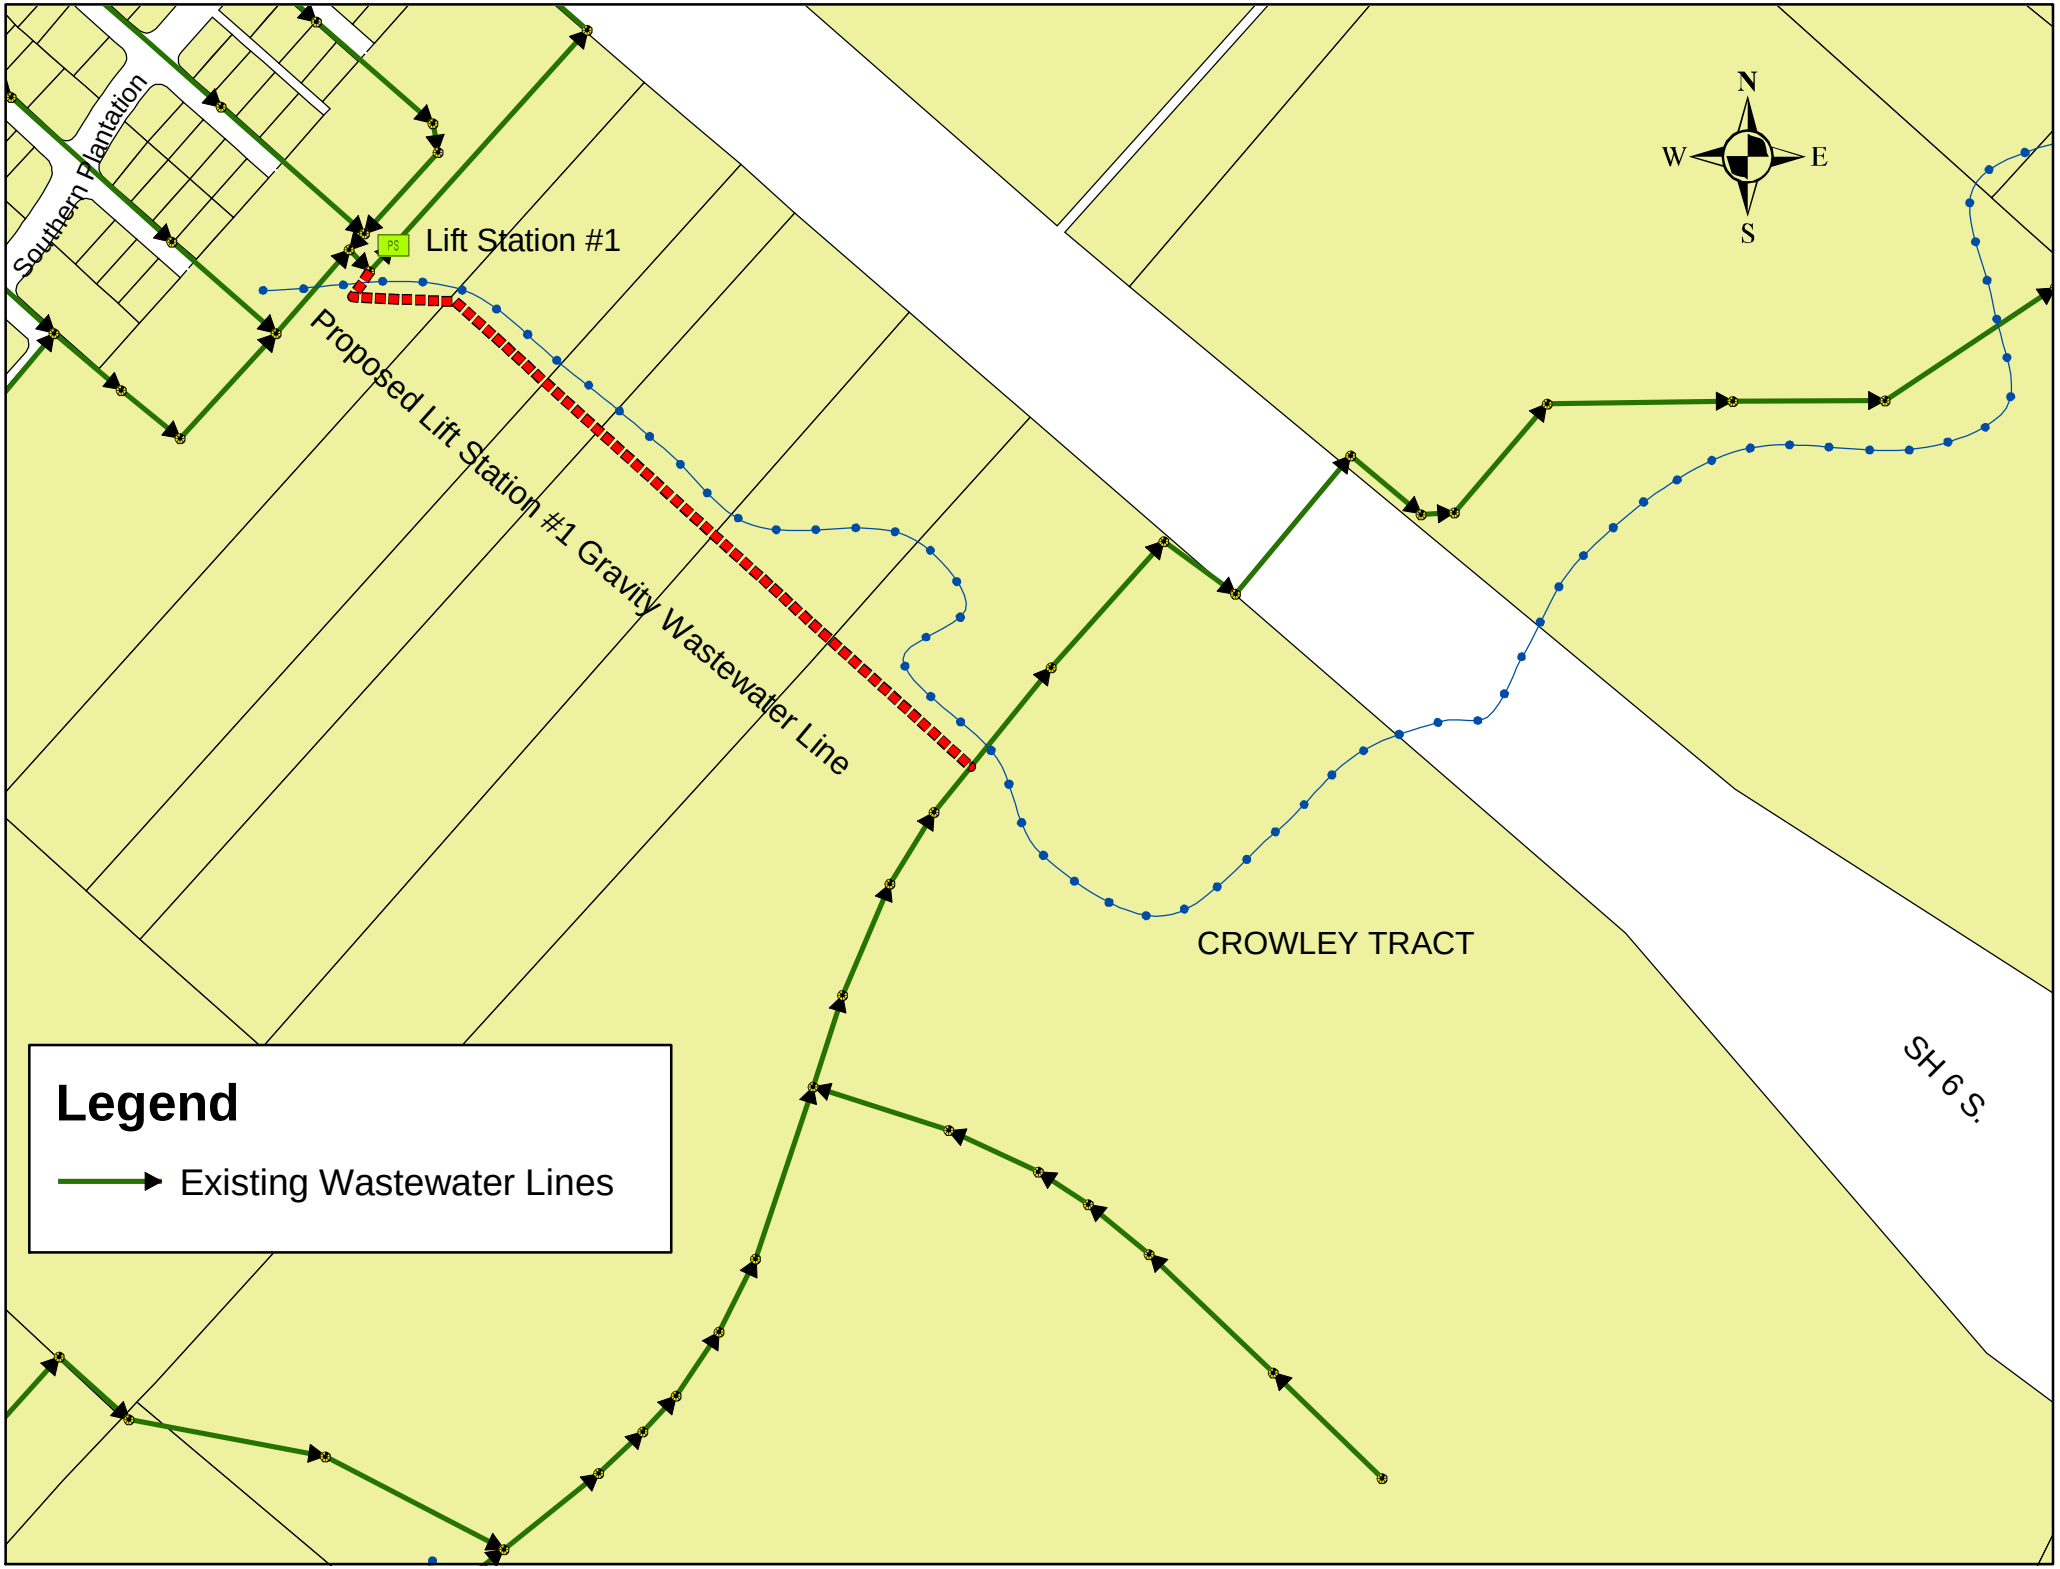
Southern Plantation
Lift Station #1
PS
Proposed Lift Station #1 Gravity Wastewater Line
CROWLEY TRACT
SH 6 S.
N
W
E
S
Legend
Existing Wastewater Lines