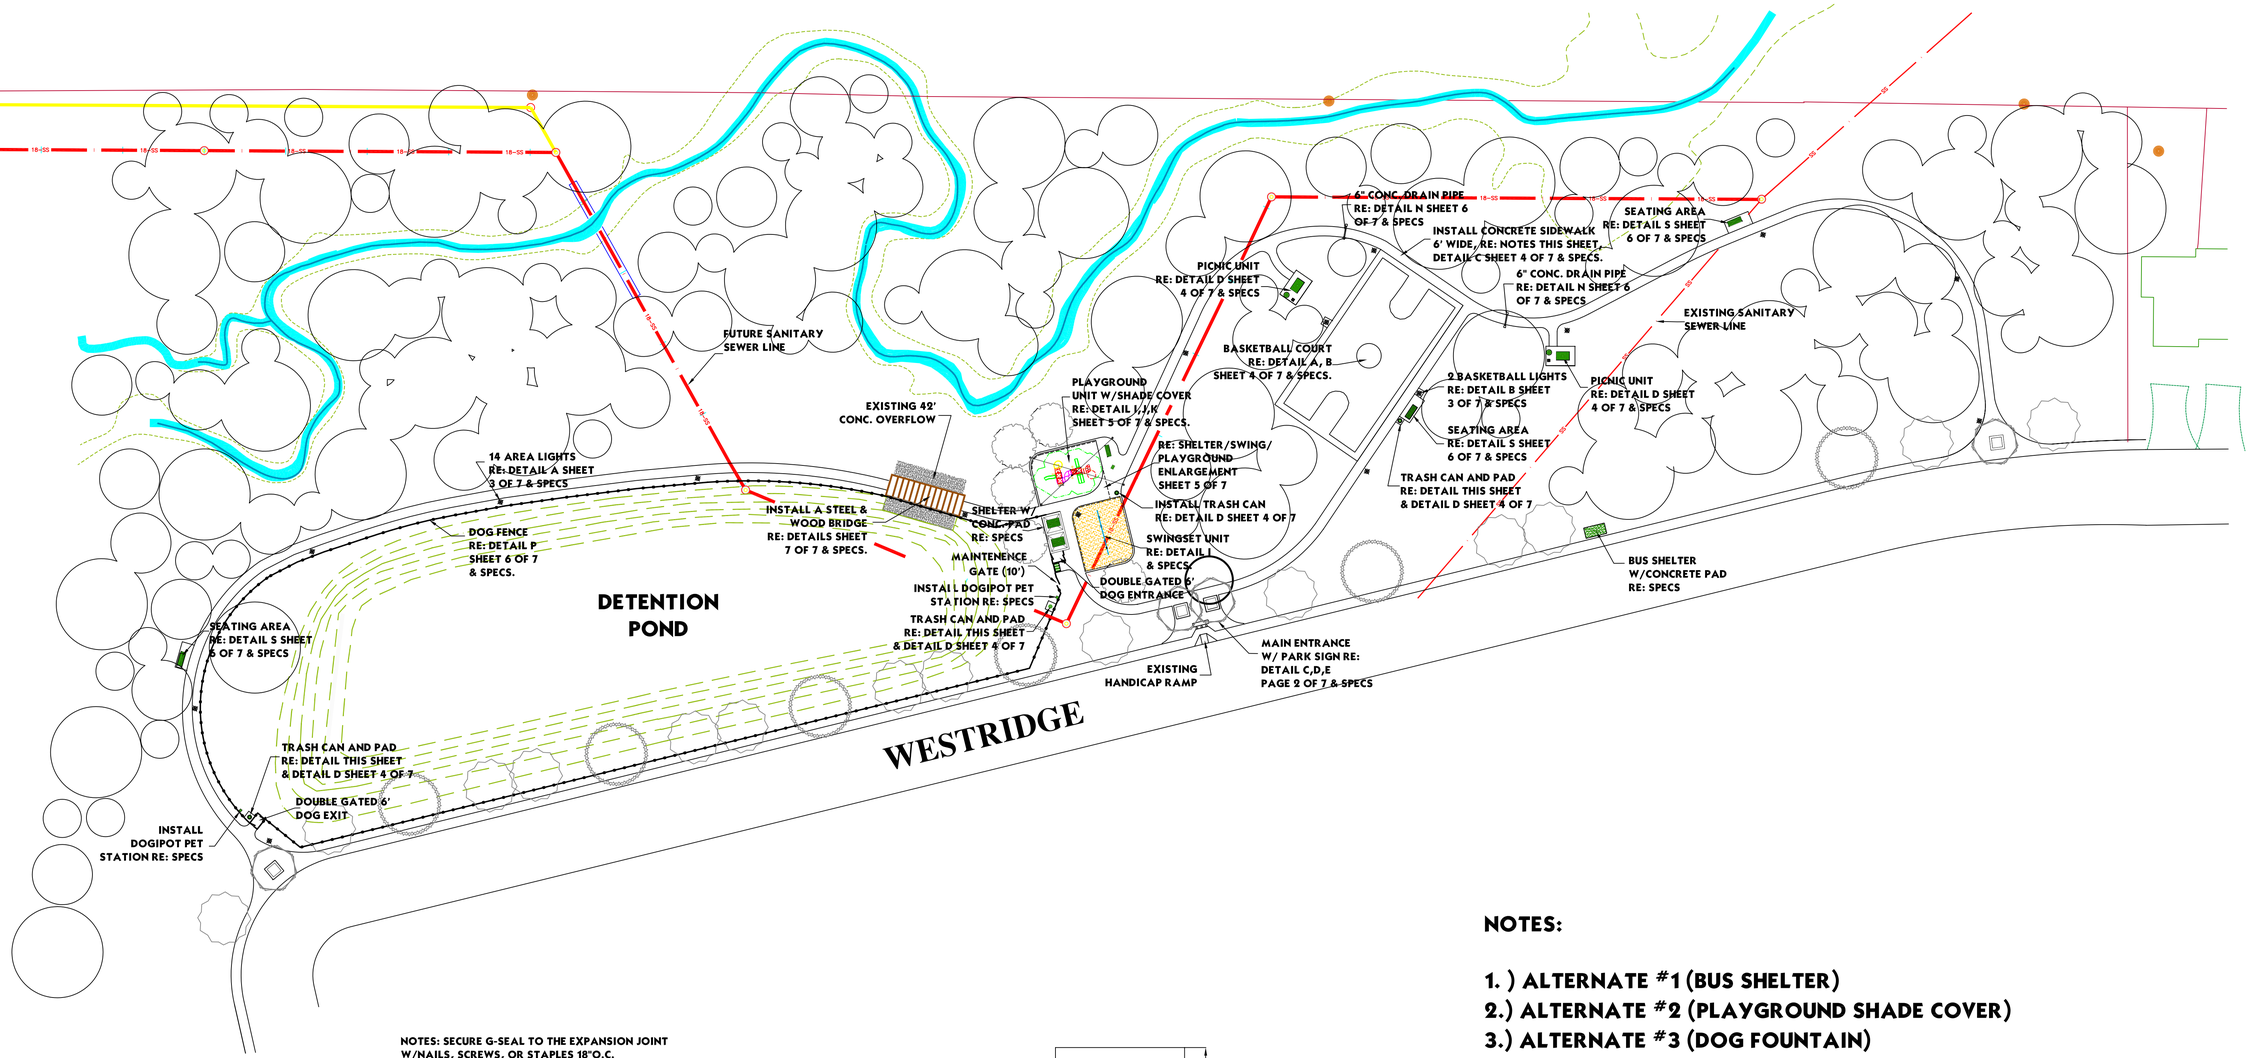

NOTES: SECURE G-SEAL TO THE EXPANSION JOINT
W/NAILS, SCREWS, OR STAPLES 18"O.C.
G-SEAL PROVIDES A FINISHED JOINT (DO NOT TOOL)

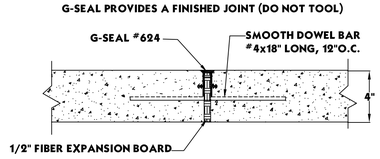

EXPANSION JOINT

NOT TO SCALE

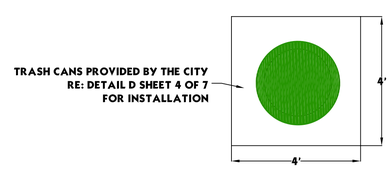

TRASH CONCRETE PAD

NOT TO SCALE

SCALE: 1" = 30'

NOTES:

1.) ALTERNATE #1 (BUS SHELTER)
2.) ALTERNATE #2 (PLAYGROUND SHADE COVER)
3.) ALTERNATE #3 (DOG FOUNTAIN)

4.) CONTRACTOR TO COORDINATE WITH PROJECT MANAGER ON PARKING LOCATION AND MATERIAL STORAGE LOCATION
5.) REMOVE SMALL TREES & UNDERBRUSH 3" OR SMALLER WITHIN 5' OF BOTH SIDES OF NEW SIDEWALK. CLEAR AND FINISH GRADE
6.) SCORE JOINT EVERY 5', EXPANSION JOINT EVERY 30' RE DETAIL THIS SHEET
7.) SEED ALL DISTURBED AREAS

City of College Station
PARKS AND RECREATION DEPARTMENT
POST OFFICE BOX 9960 - 1000 KRENEK TAP ROAD
COLLEGE STATION, TEXAS 77840

STEEPLECHASE PARK CONSTRUCTION PLAN

DATE: SEPT. 2005
PROJECT MANAGER:
DAVID WOOD

SHEET: 1 OF 7