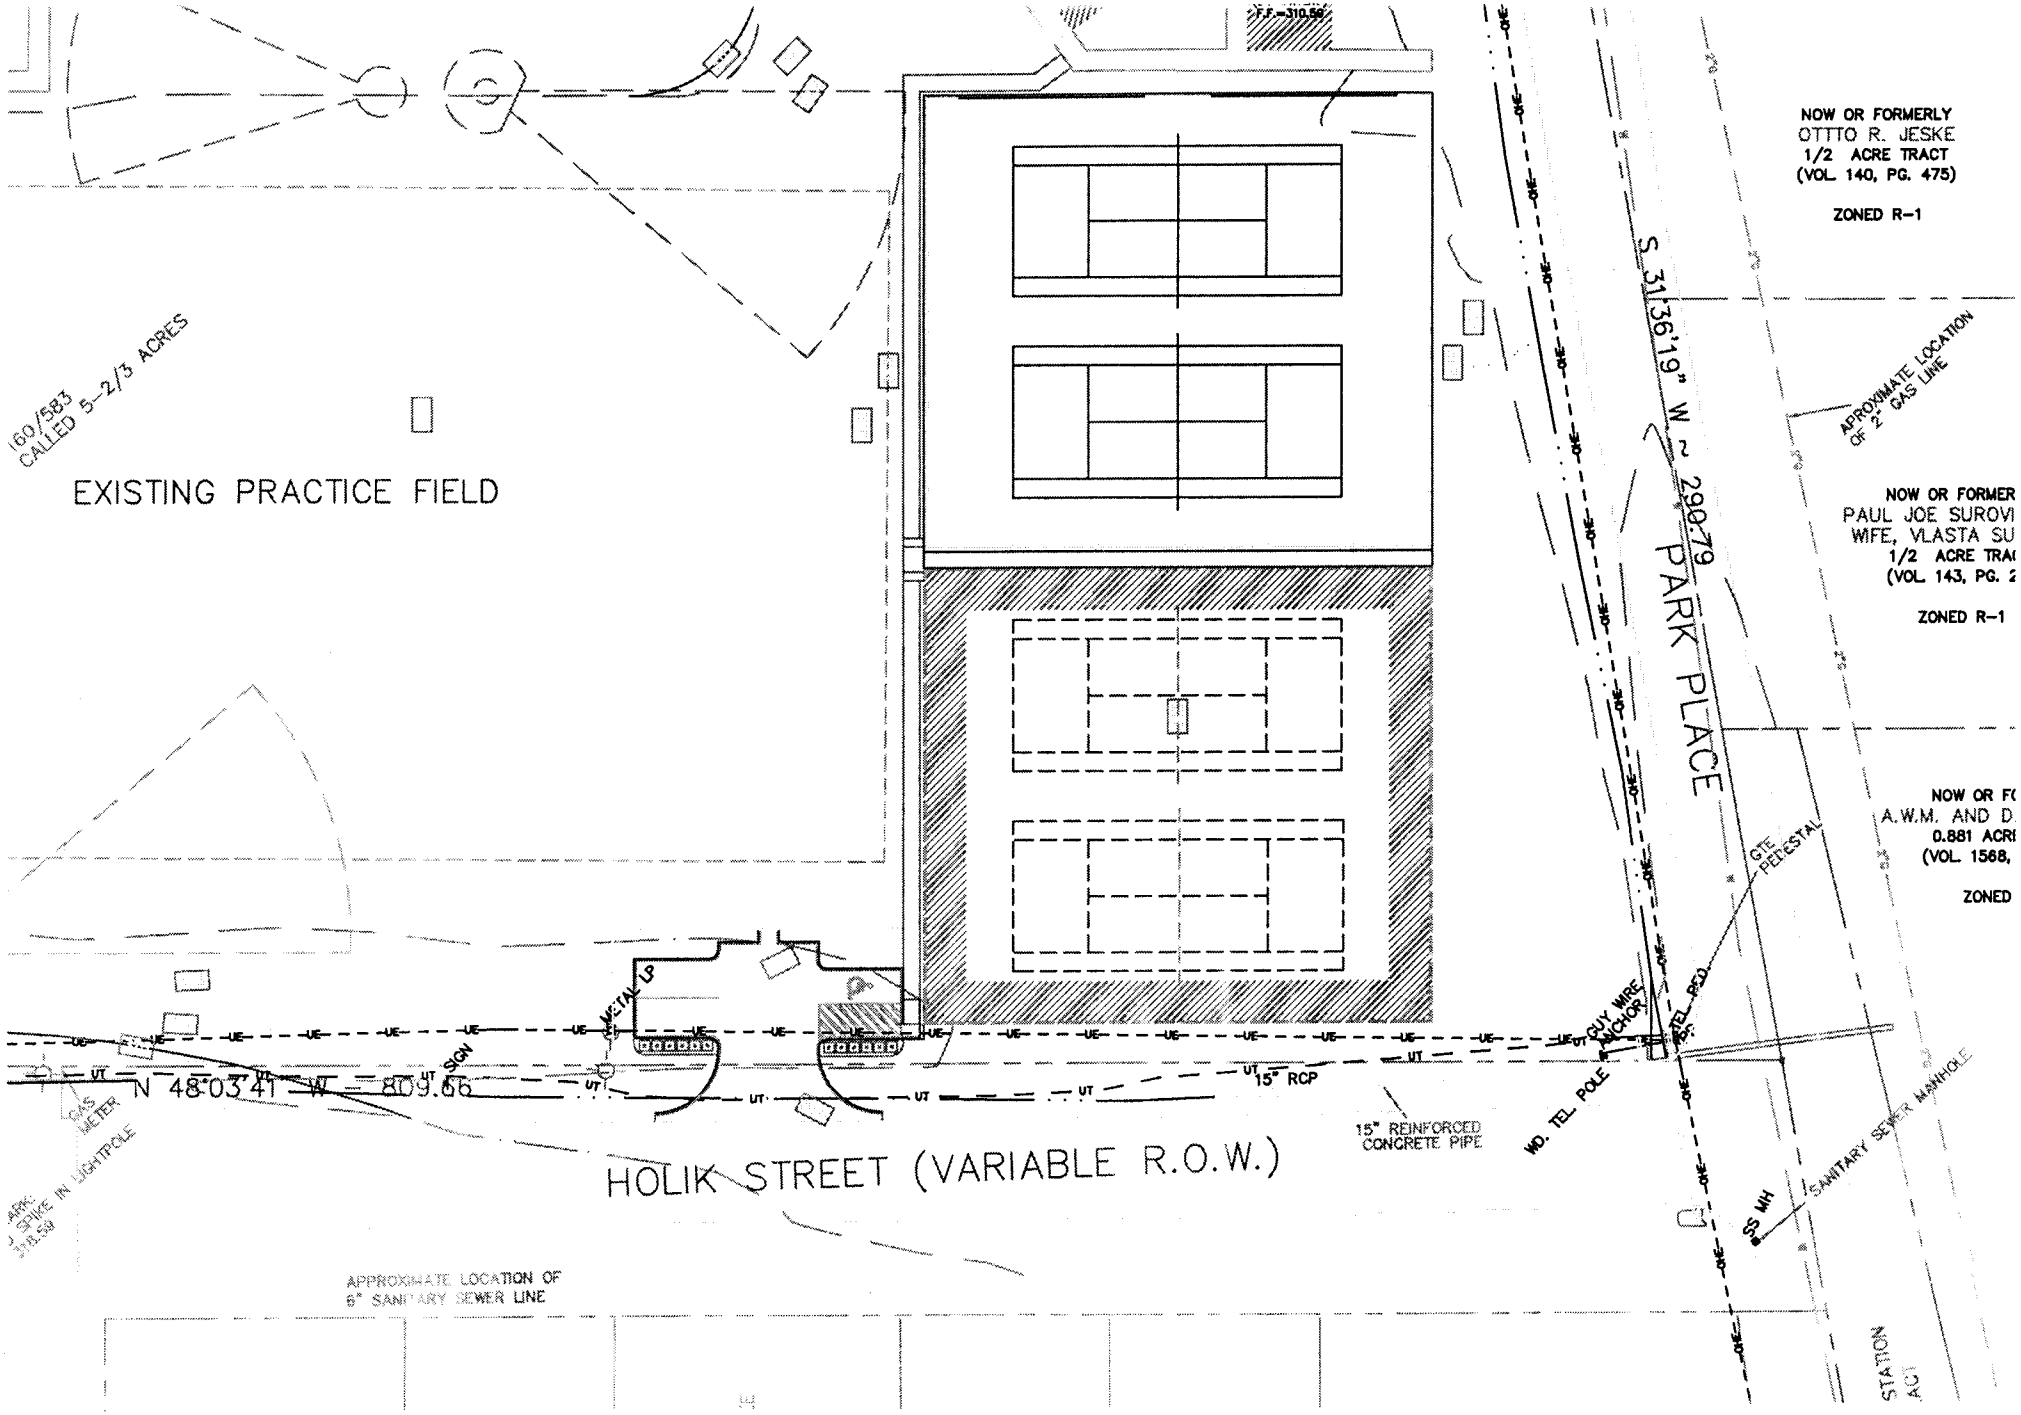

NOW OR FORMERLY
OTTTO R. JESKE
1/2 ACRE TRACT
(VOL. 140, PG. 475)
ZONED R-1
160/583
CALLED 5-2/3 ACRES
EXISTING PRACTICE FIELD
S 31°36'19" W ~ 290.79
PARK PLACE
APPROXIMATE LOCATION OF 2" GAS LINE
NOW OR FORMER
PAUL JOE SUROVI
WIFE, VLASTA SU
1/2 ACRE TRA
(VOL. 143, PG. 2
ZONED R-1
NOW OR F
A.W.M. AND D
0.881 ACR
(VOL. 1568,
ZONED
GTE PEDESTAL
GUY WIRE ANCHOR
TEL PED
WD. TEL POLE
15" RCP
15" REINFORCED CONCRETE PIPE
N 48°03'41" W ~ 809.66
METAL LP
SIGN
GAS METER
HOLIK STREET (VARIABLE R.O.W.)
SANITARY SEWER MANHOLE
SS MH
APPROXIMATE LOCATION OF 6" SANITARY SEWER LINE
STATION