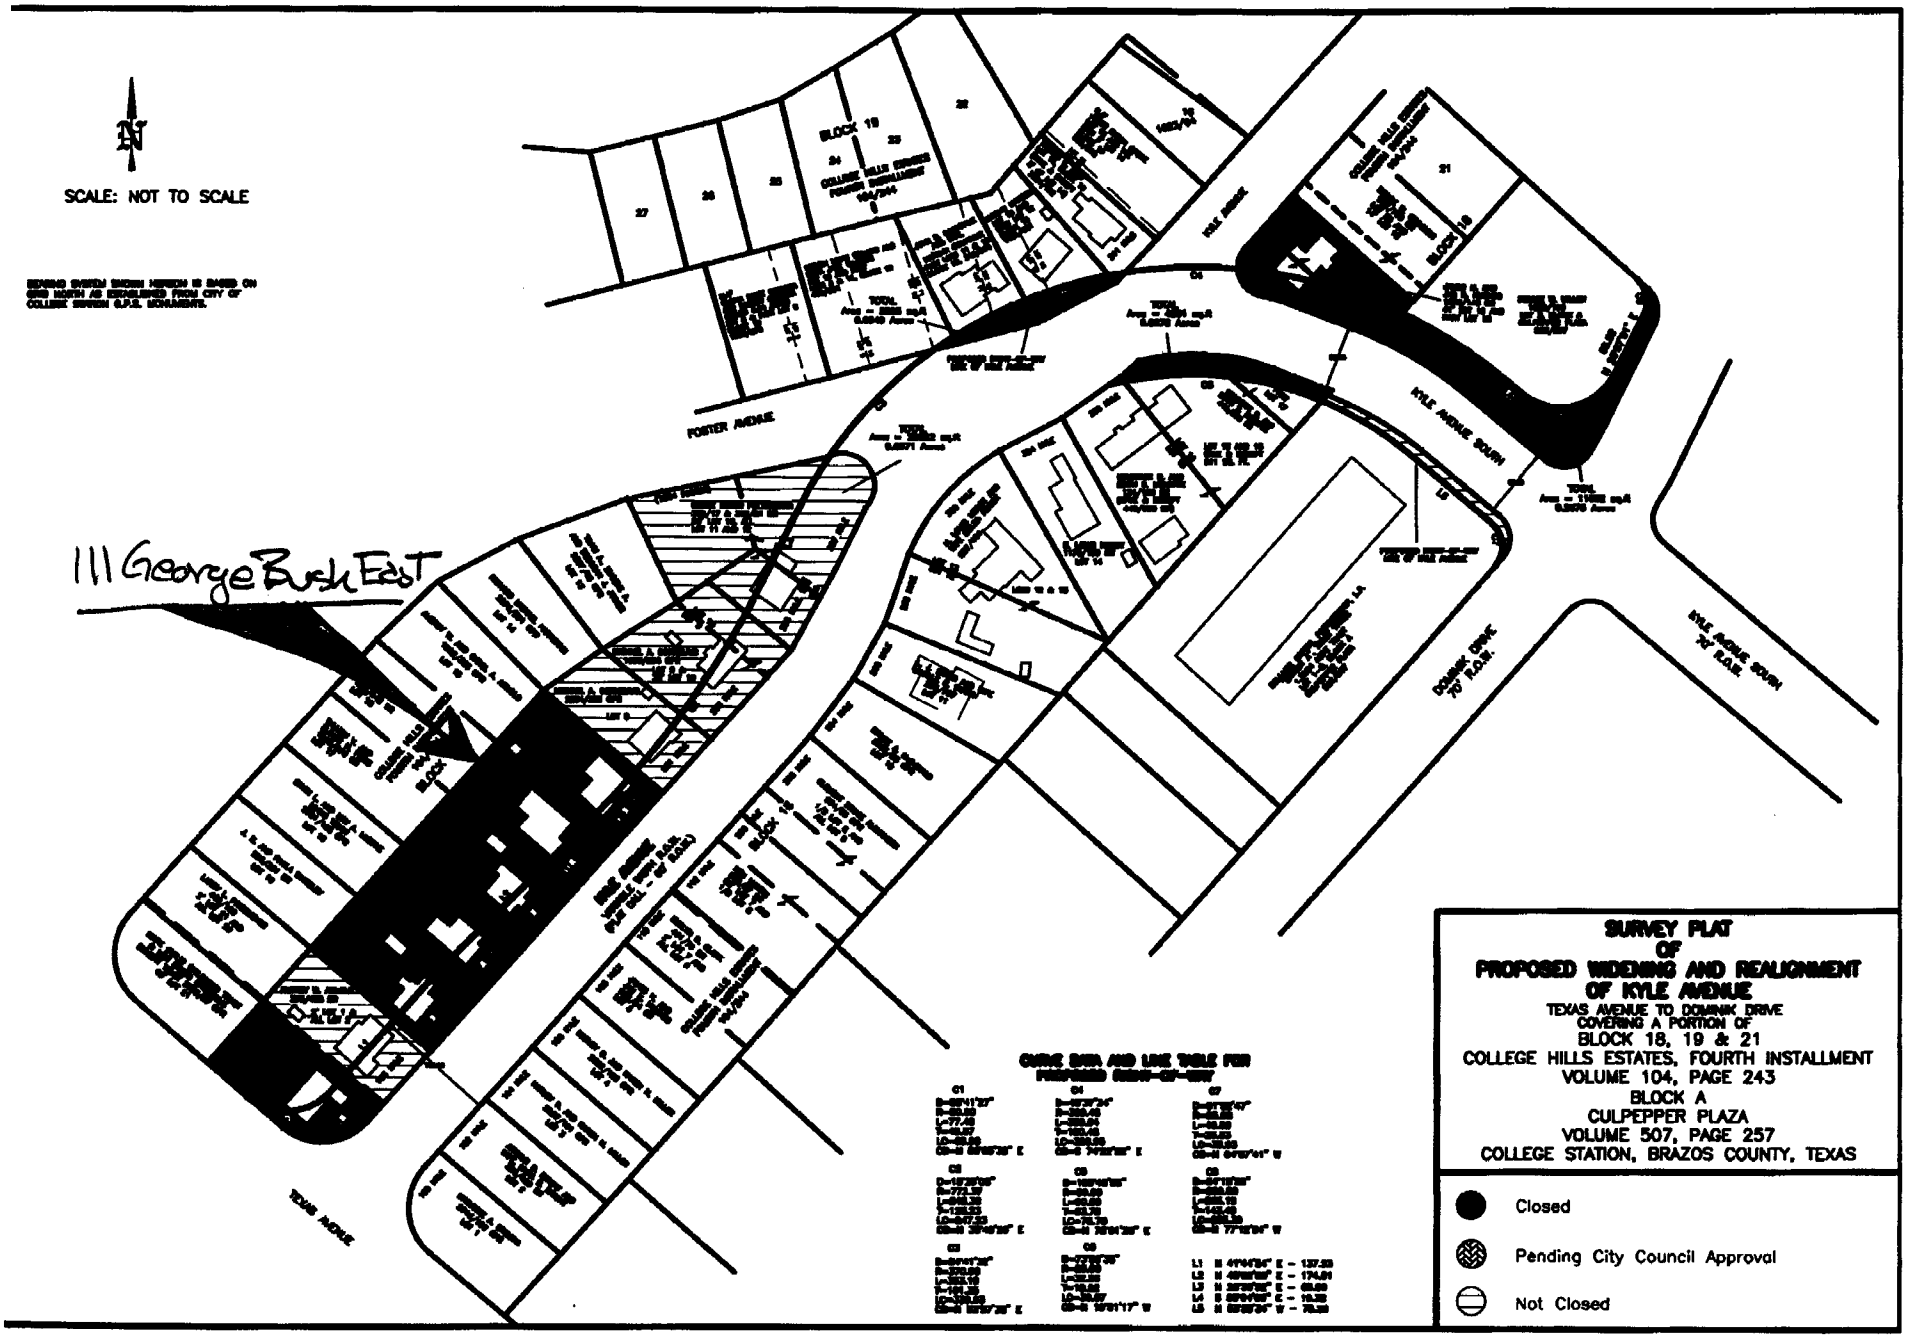
SCALE: NOT TO SCALE
111 George Bush East
FOSTER AVENUE
KYLE AVENUE
KYLE AVENUE SOUTH
DOMINIK DRIVE 70' R.O.W.
KYLE AVENUE SOUTH 70' R.O.W.
TEXAS AVENUE
BLOCK 19
BLOCK 18
CURVE DATA AND LINE TABLE FOR PROPOSED RIGHT-OF-WAY
SURVEY PLAT
OF
PROPOSED WIDENING AND REALIGNMENT
OF KYLE AVENUE
TEXAS AVENUE TO DOMINIK DRIVE
COVERING A PORTION OF
BLOCK 18, 19 & 21
COLLEGE HILLS ESTATES, FOURTH INSTALLMENT
VOLUME 104, PAGE 243
BLOCK A
CULPEPPER PLAZA
VOLUME 507, PAGE 257
COLLEGE STATION, BRAZOS COUNTY, TEXAS
Closed
Pending City Council Approval
Not Closed