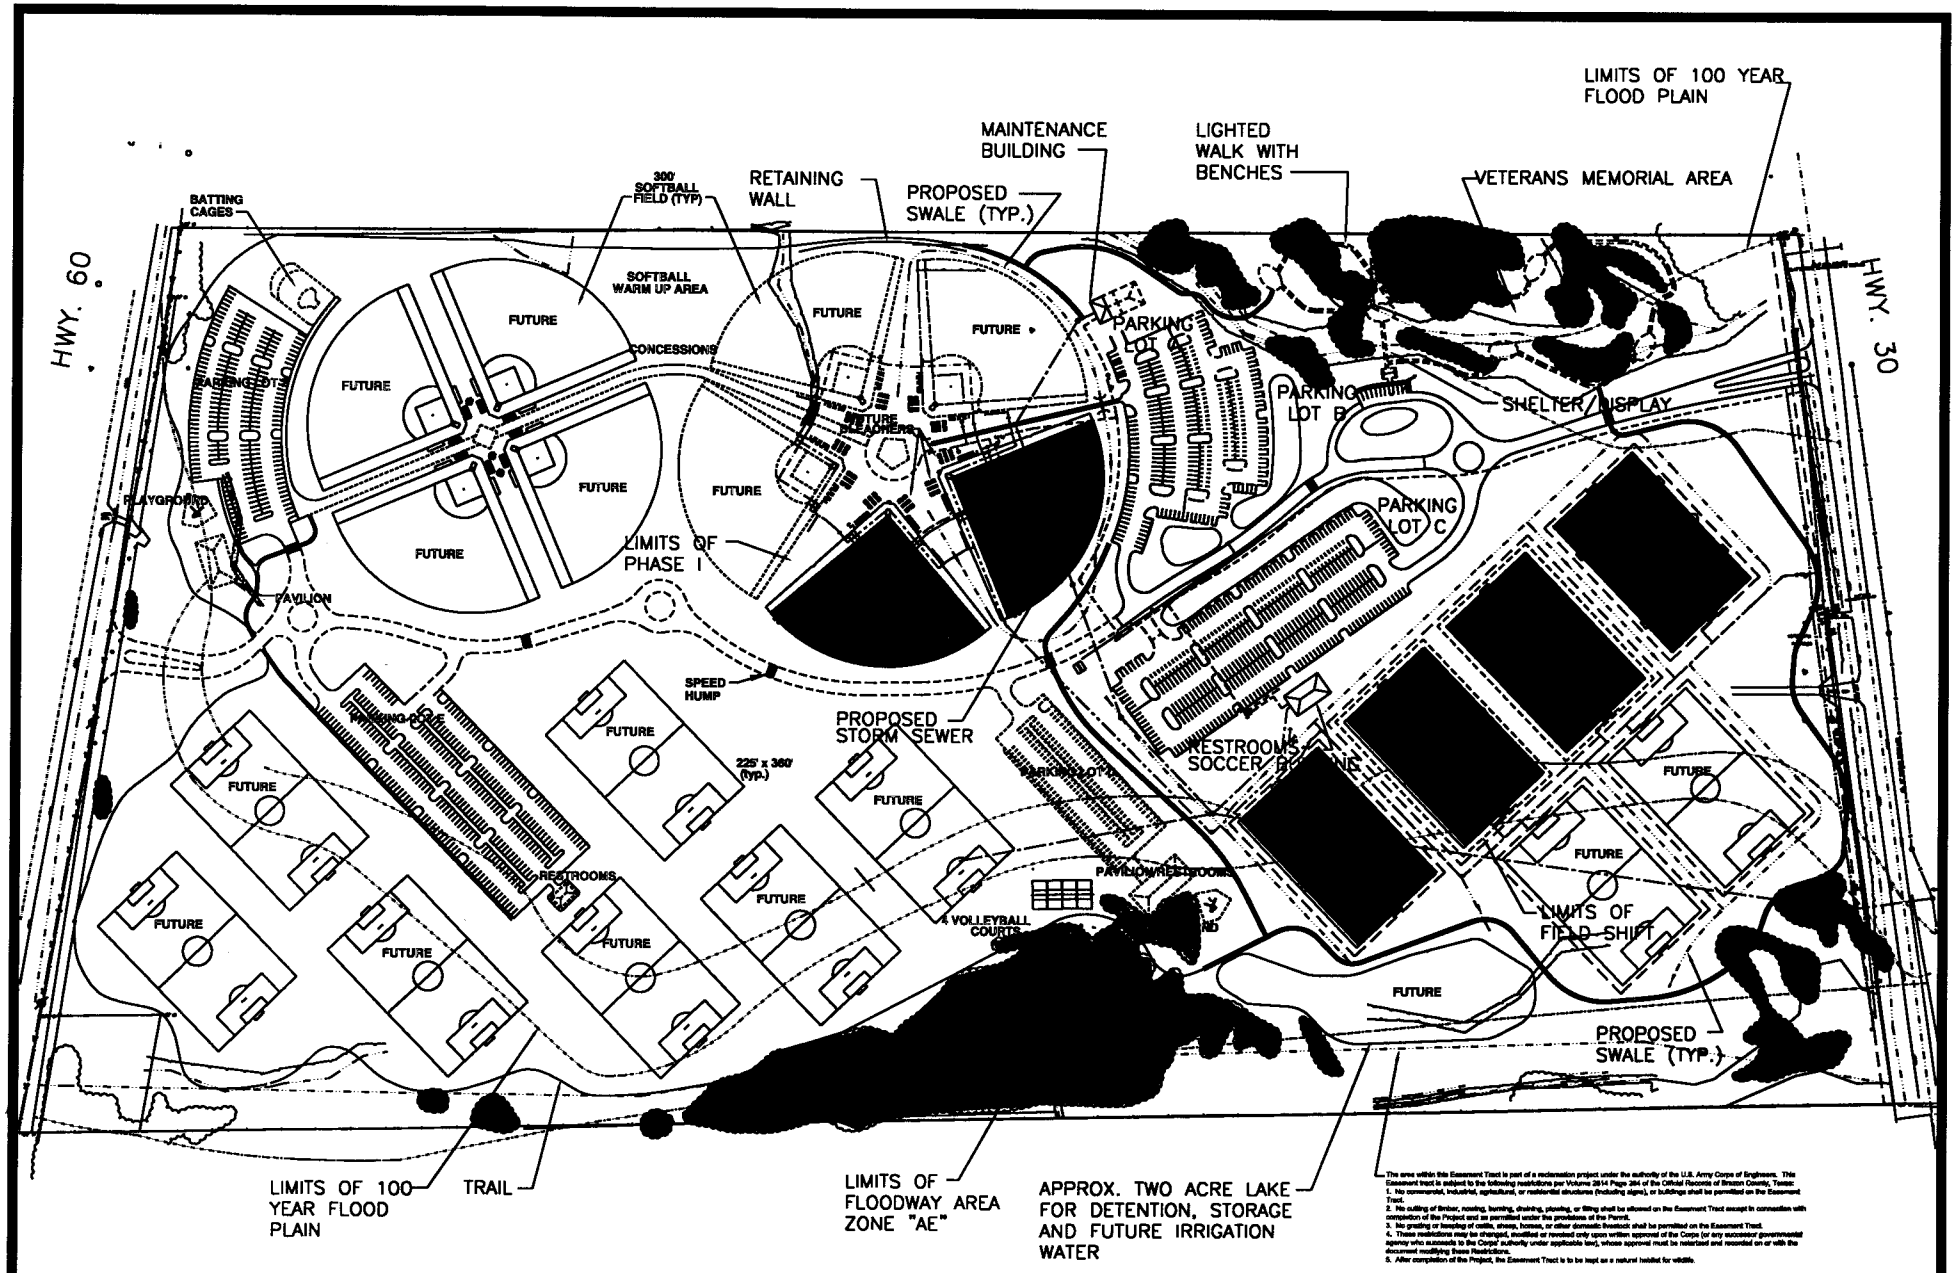

The area within this Easement Tract is part of a reclamation project under the authority of the U.S. Army Corps of Engineers. This Easement tract is subject to the following restrictions per Volume 2614 Page 264 of the Official Records of Brazos County, Texas:

1. No commercial, industrial, agricultural, or residential structures (including signs), or buildings shall be permitted on the Easement Tract.
2. No cutting of timber, mowing, burning, draining, planting, or filling shall be allowed on the Easement Tract except in connection with completion of the Project and as permitted under the provisions of the Permit.
3. No grazing or keeping of cattle, sheep, horses, or other domestic livestock shall be permitted on the Easement Tract.
4. These restrictions may be changed, modified or revoked only upon written approval of the Corps (or any successor governmental agency who succeeds to the Corps' authority under applicable law), whose approval must be notarized and recorded on or with the document modifying these Restrictions.
5. After completion of the Project, the Easement Tract is to be kept as a natural habitat for wildlife.

NORTH

College Station
Parks Planning

O'Malley Engineers, LLP
203 S. Jackson (979) 836-7937
Brenham, TX 77833 Fax (979) 836-7936

PHASE I DEVELOPMENT ALTERNATE NO. 1

Scale: NTS	
Project Number: [illegible]	
Drawn By: [illegible]	Date: March 5, 2001
Revised: [illegible]	
Sheet Number: ___ Of ___	

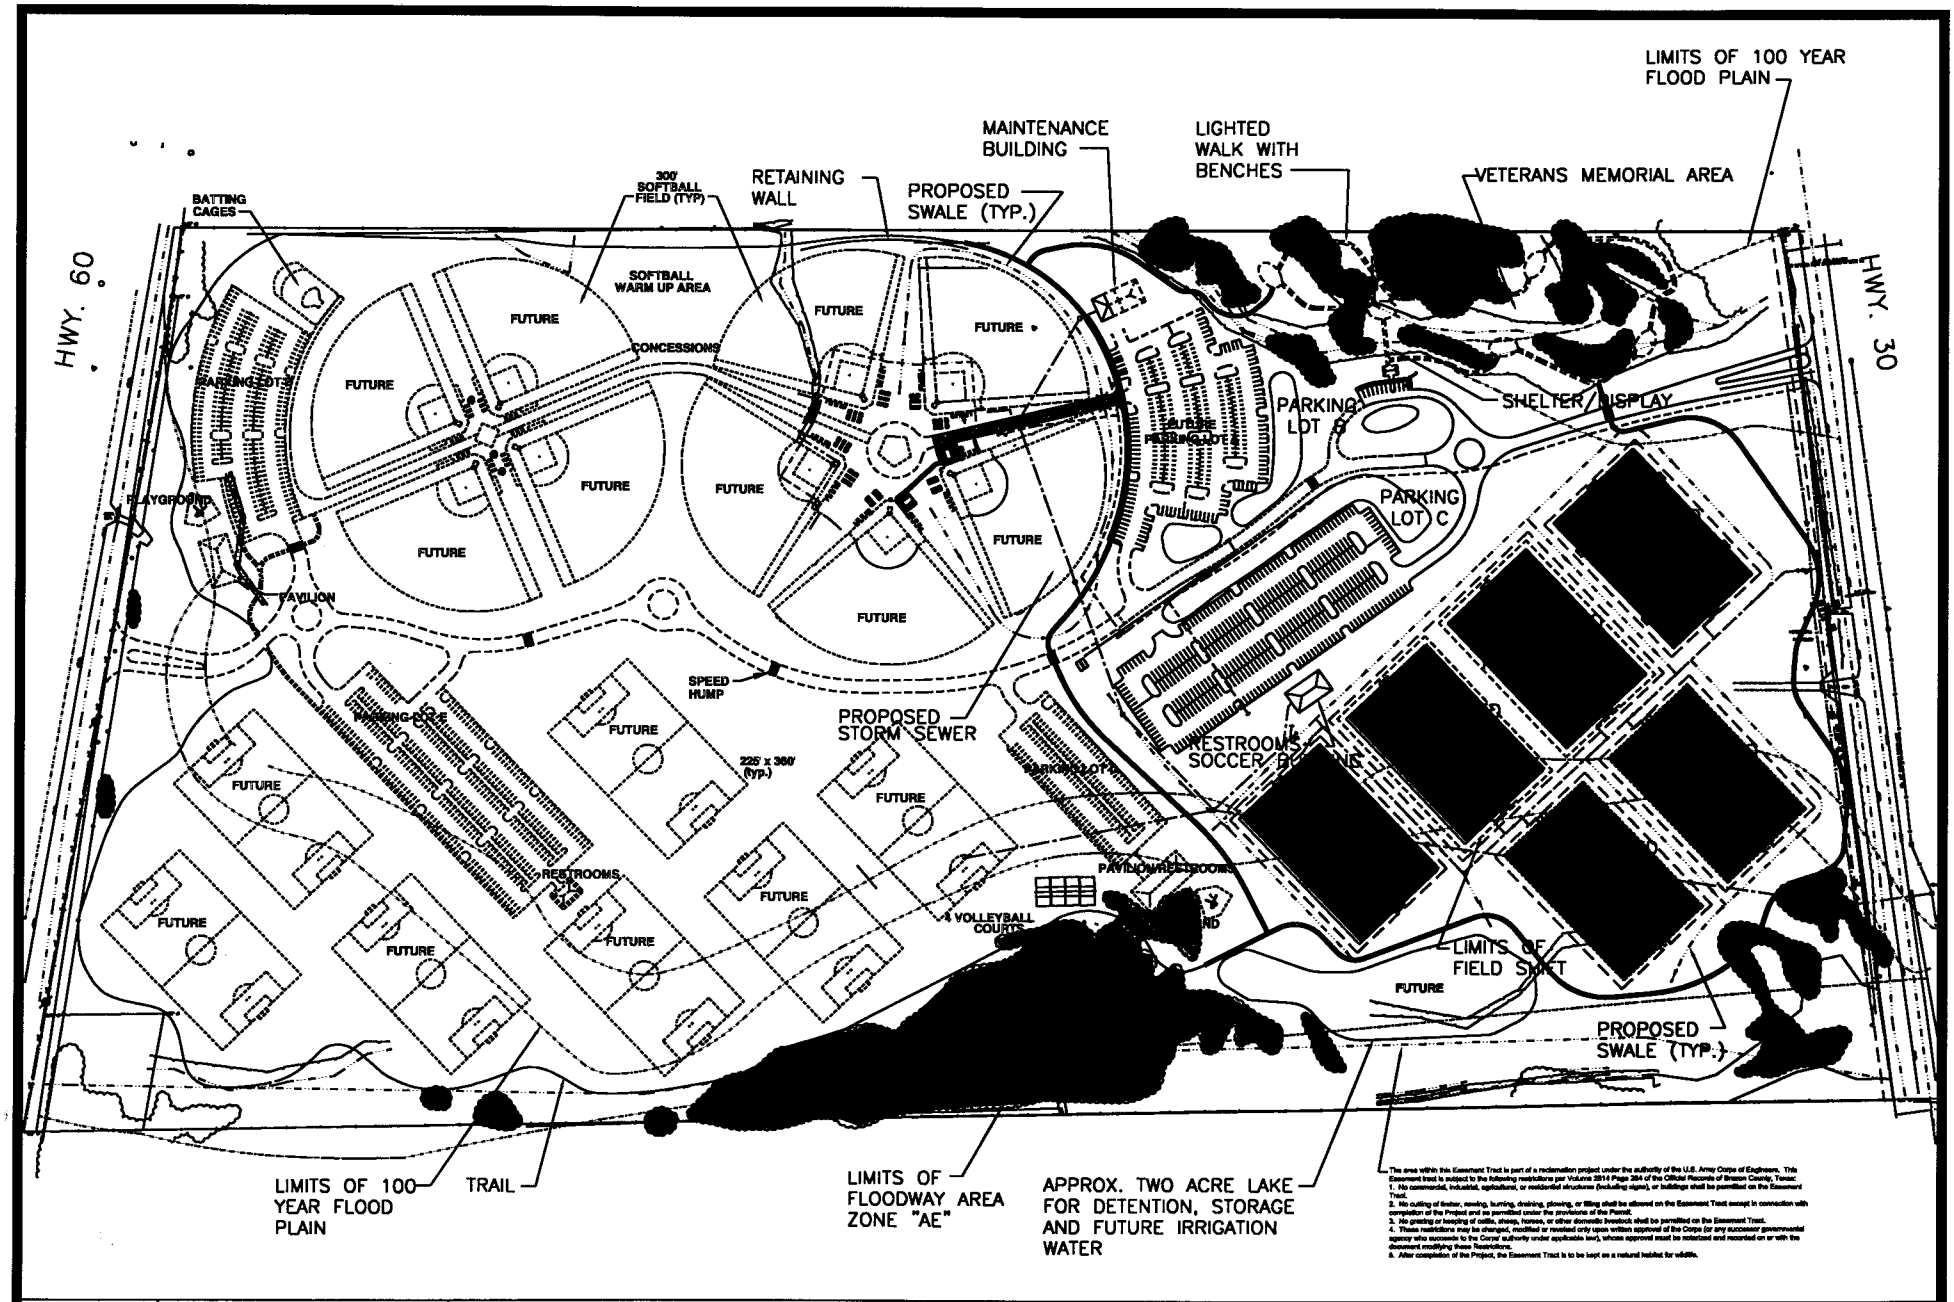

The area within this Easement Tract is part of a reclamation project under the authority of the U.S. Army Corps of Engineers. This Easement tract is subject to the following restrictions per Volume 2814 Page 364 of the Official Records of Brazos County, Texas:

1. No commercial, industrial, agricultural, or residential structures (including signs), or buildings shall be permitted on the Easement Tract.
2. No cutting of timber, mowing, burning, draining, plowing, or filling shall be allowed on the Easement Tract except in connection with completion of the Project and as permitted under the provisions of the Permit.
3. No grazing or keeping of cattle, sheep, horses, or other domestic livestock shall be permitted on the Easement Tract.
4. These restrictions may be changed, modified or revoked only upon written approval of the Corps (or any successor governmental agency who succeeds to the Corps' authority under applicable law), whose approval must be notarized and recorded on or with the document modifying these Restrictions.
5. After completion of the Project, the Easement Tract is to be kept as a natural habitat for wildlife.

NORTH

College Station Parks Planning

O'Malley Engineers, LLP
203 S. Jackson (979) 836-7937
Brenham, TX 77833 Fax (979) 836-7936

PHASE I DEVELOPMENT ALTERNATE NO. 2

Scale: NTS	
Project Number: [illegible]	
Drawn By: [illegible]	Date: March 2, 2001
Revised: [illegible]	
Sheet Number:	...Of...