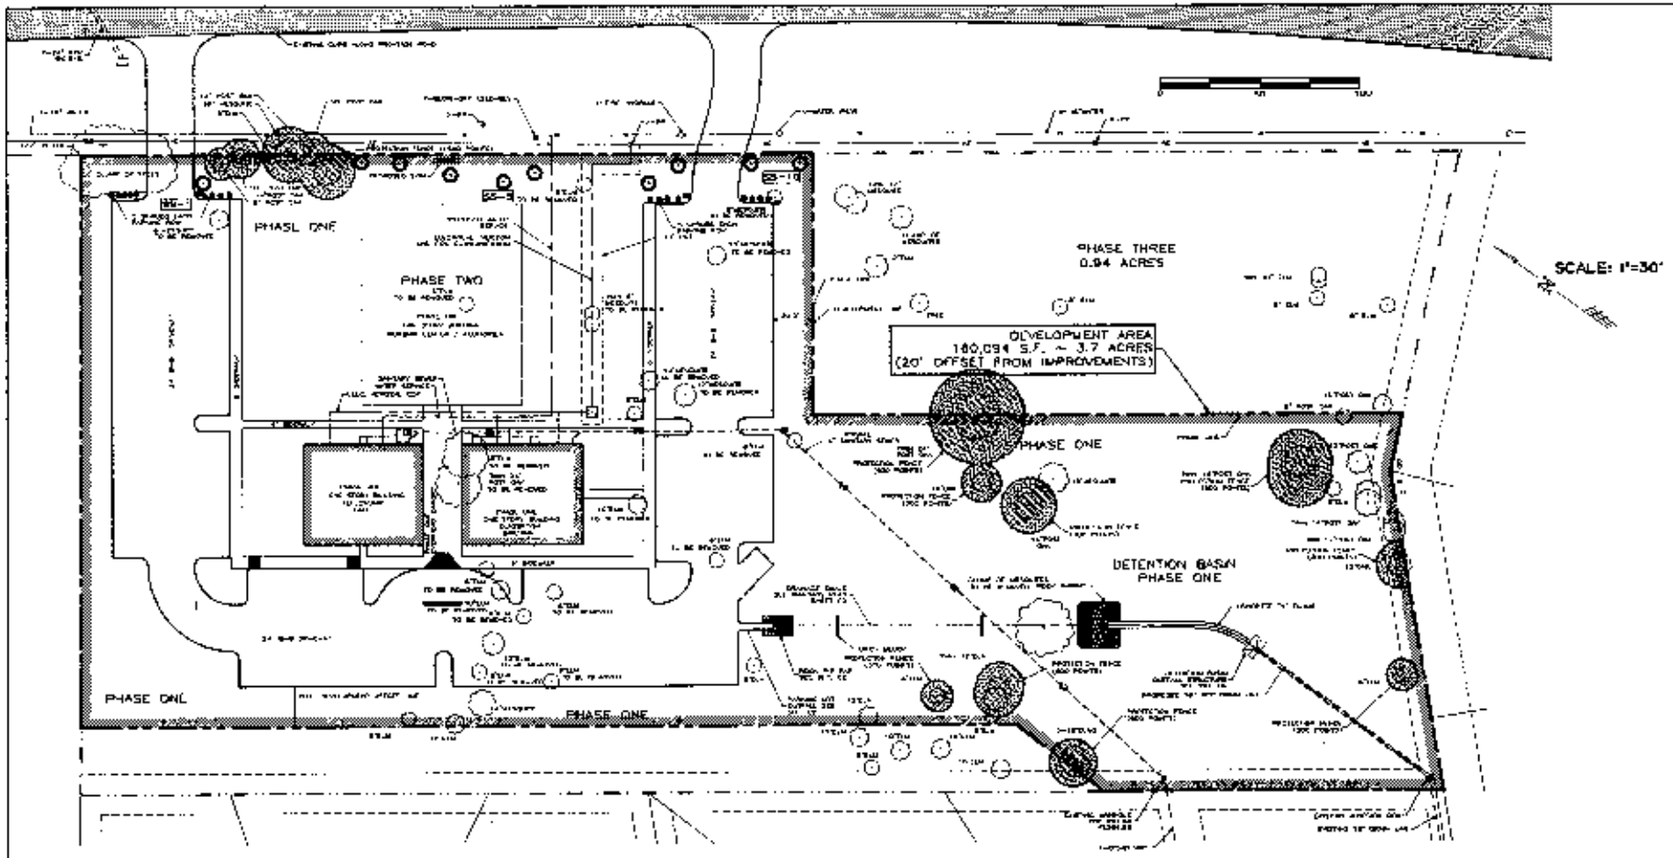

GENERAL NOTES:

LANDSCAPE ANALYSIS

LANDSCAPE POINTS REQUIRED.

PROTECTED TREES:

STREETSCAPE POINTS:

POINTS REQUIRED=4603+2330=7033 POINTS
POINTS SUPPLIED=6400+1800+200=7100 POINTS

THIS DOCUMENT IS RELEASED FOR THE PURPOSE OF
REVIEW ONLY
P.C.
2-27-3
MICHAEL G. HESTER, P.E.
IT IS NOT TO BE USED FOR CONSTRUCTION OR BIDDING PURPOSES

LANDSCAPE PLAN

5.00 ACRE TRACT
LOT 1, BLOCK 4, CAT HOLLOW-PHASE 3
COLLEGE STATION, BRAZOS COUNTY, TEXAS
VOLUME 2926, PAGE 47

SEVENTH DAY ADVENTIST CHURCH

MICHAEL G. HESTER, P.E.
HESTER ENGINEERING COMPANY
7007 EASTMAIN DRIVE, SUITE 253-B
COLLEGE STATION, TEXAS 77840
(979) 693-1100 (979) 693-1177

C3