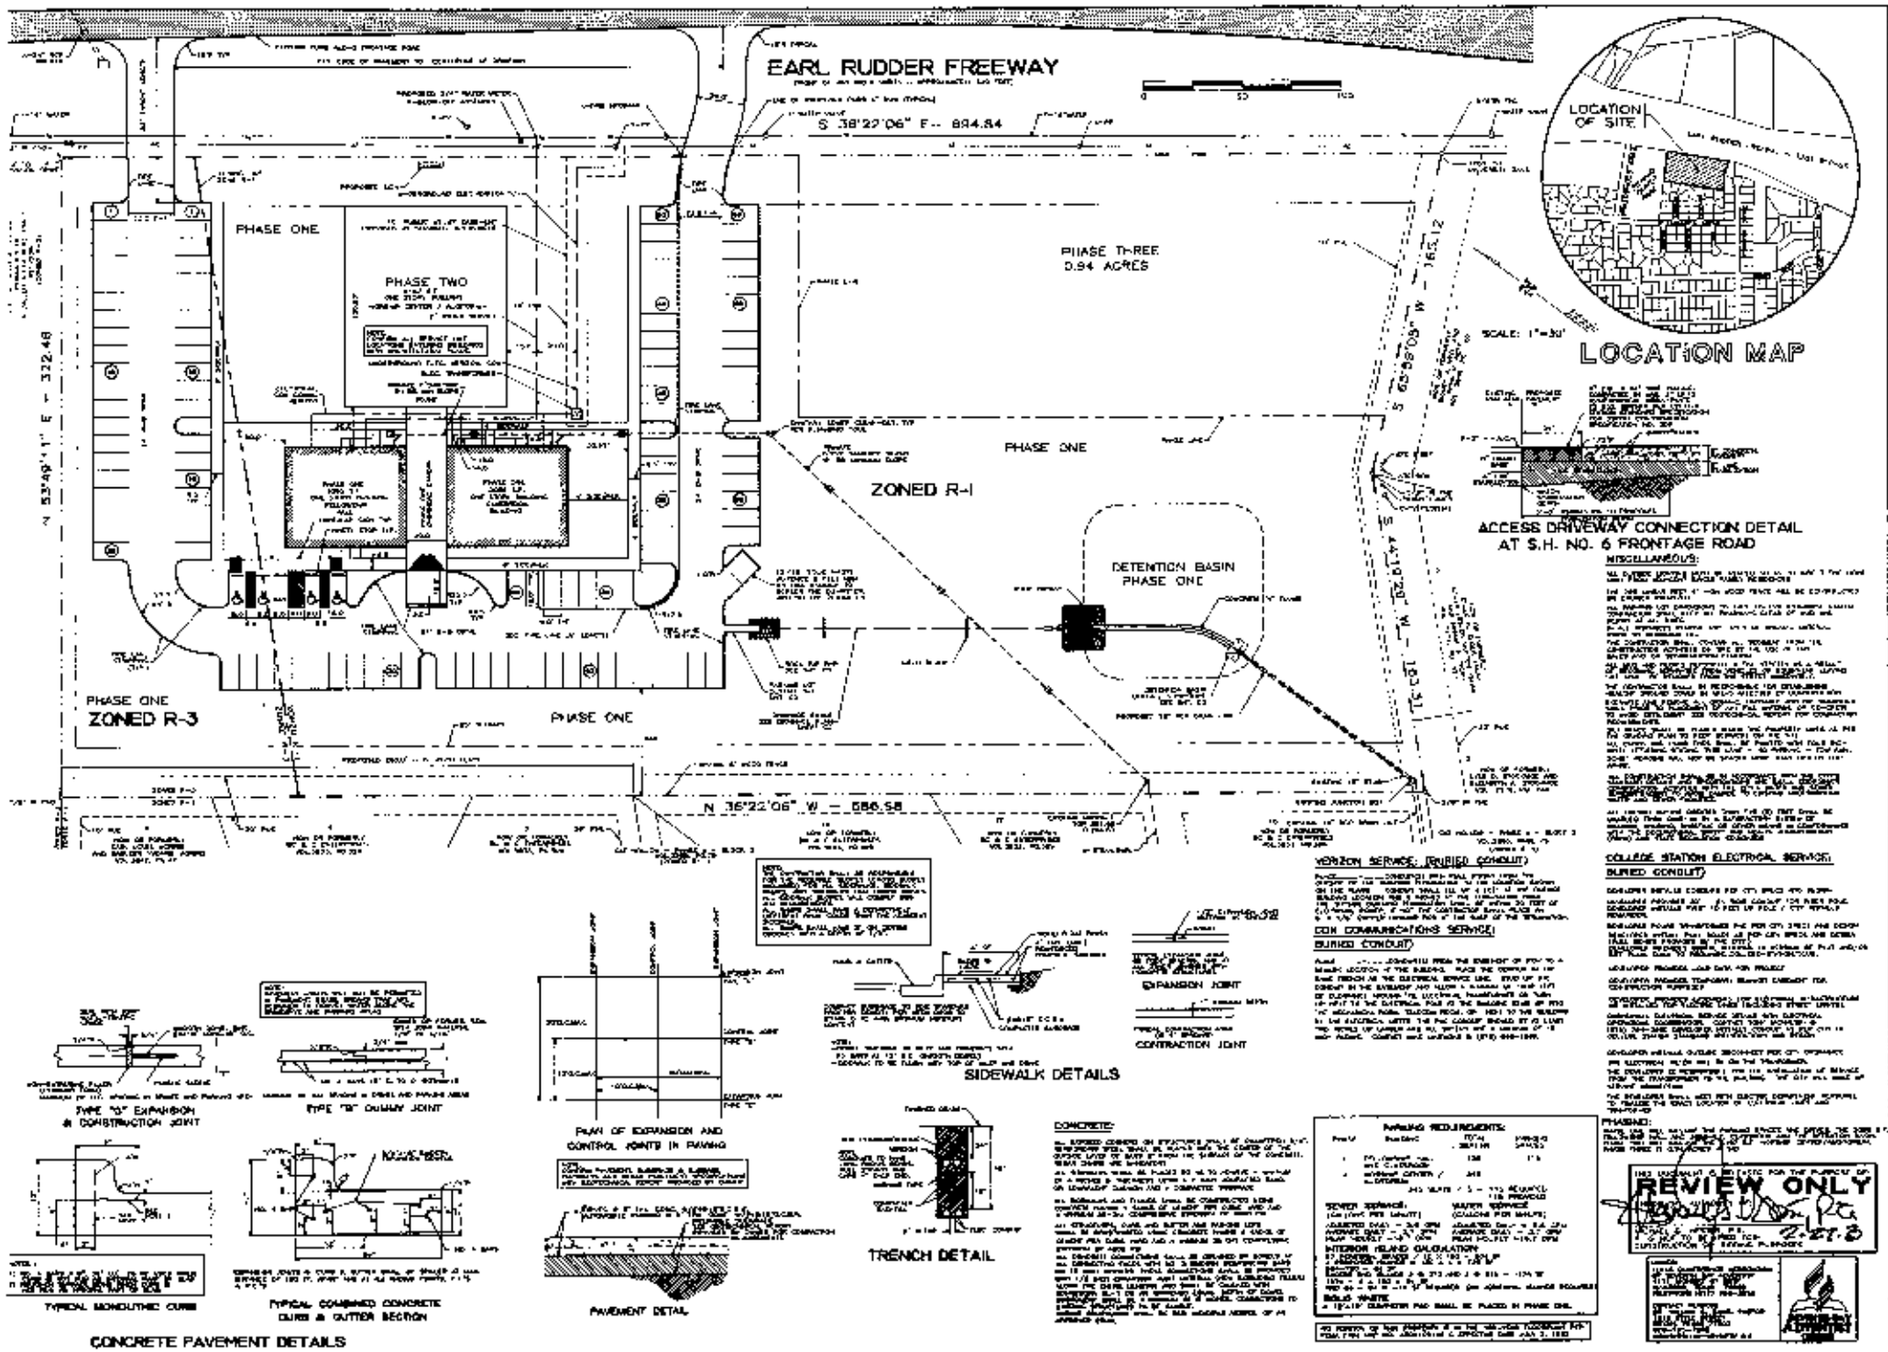

SITE PLAN

5.00 ACRE TRACT
LOT 1, BLOCK 4, CAT HOLLOW-PHASE 3
COLLEGE STATION, BRAZOS COUNTY, TEXAS
VOLUME 2928, PAGE 47

SEVENTH DAY
ADVENTIST CHURCH
1000 EARL RUDDER FREEWAY
COLLEGE STATION, BRAZOS COUNTY, TEXAS

MICHAEL G. HESTER, P.E.
HESTER ENGINEERING COMPANY
7807 EASTMARK DRIVE, SUITE 253-B
COLLEGE STATION, TEXAS 77840
(979) 883-1100 fx (979) 883-1075