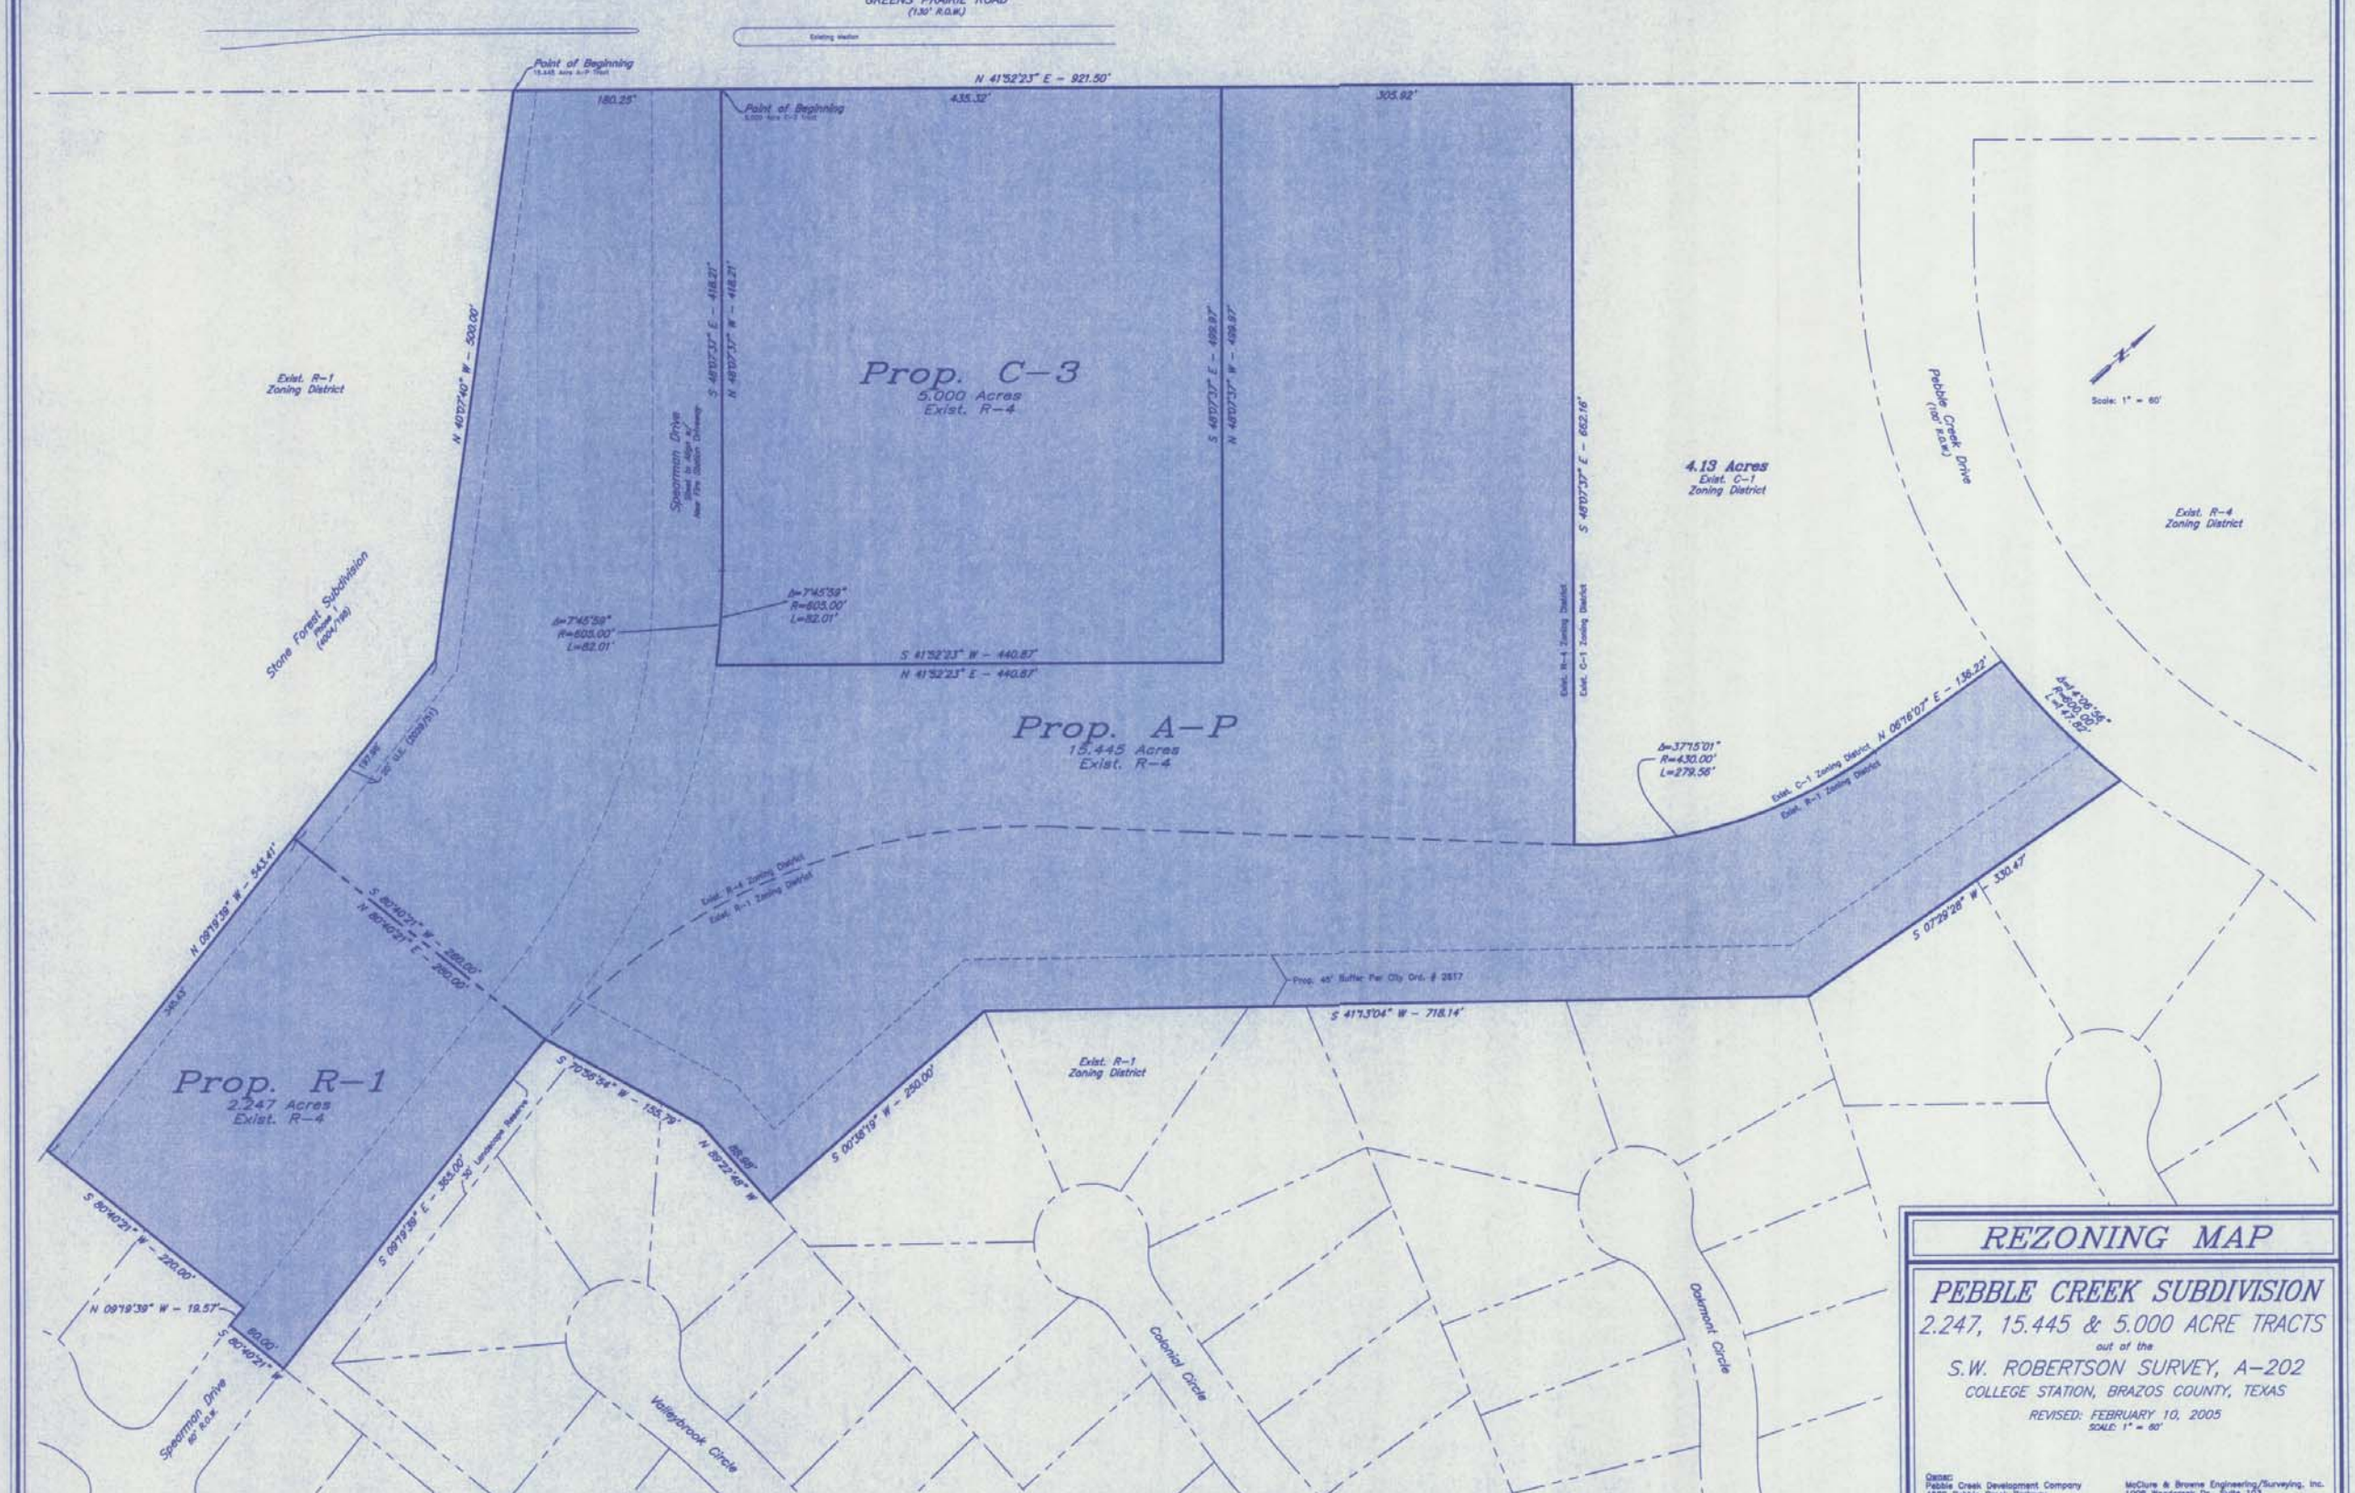

REZONING MAP

PEBBLE CREEK SUBDIVISION

2.247, 15.445 & 5.000 ACRE TRACTS

out of the

S.W. ROBERTSON SURVEY, A-202

COLLEGE STATION, BRAZOS COUNTY, TEXAS

REVISED: FEBRUARY 10, 2005

SCALE: 1" = 60'

Owner:
Pebble Creek Development Company

McClure & Browne Engineering/Surveying, Inc.