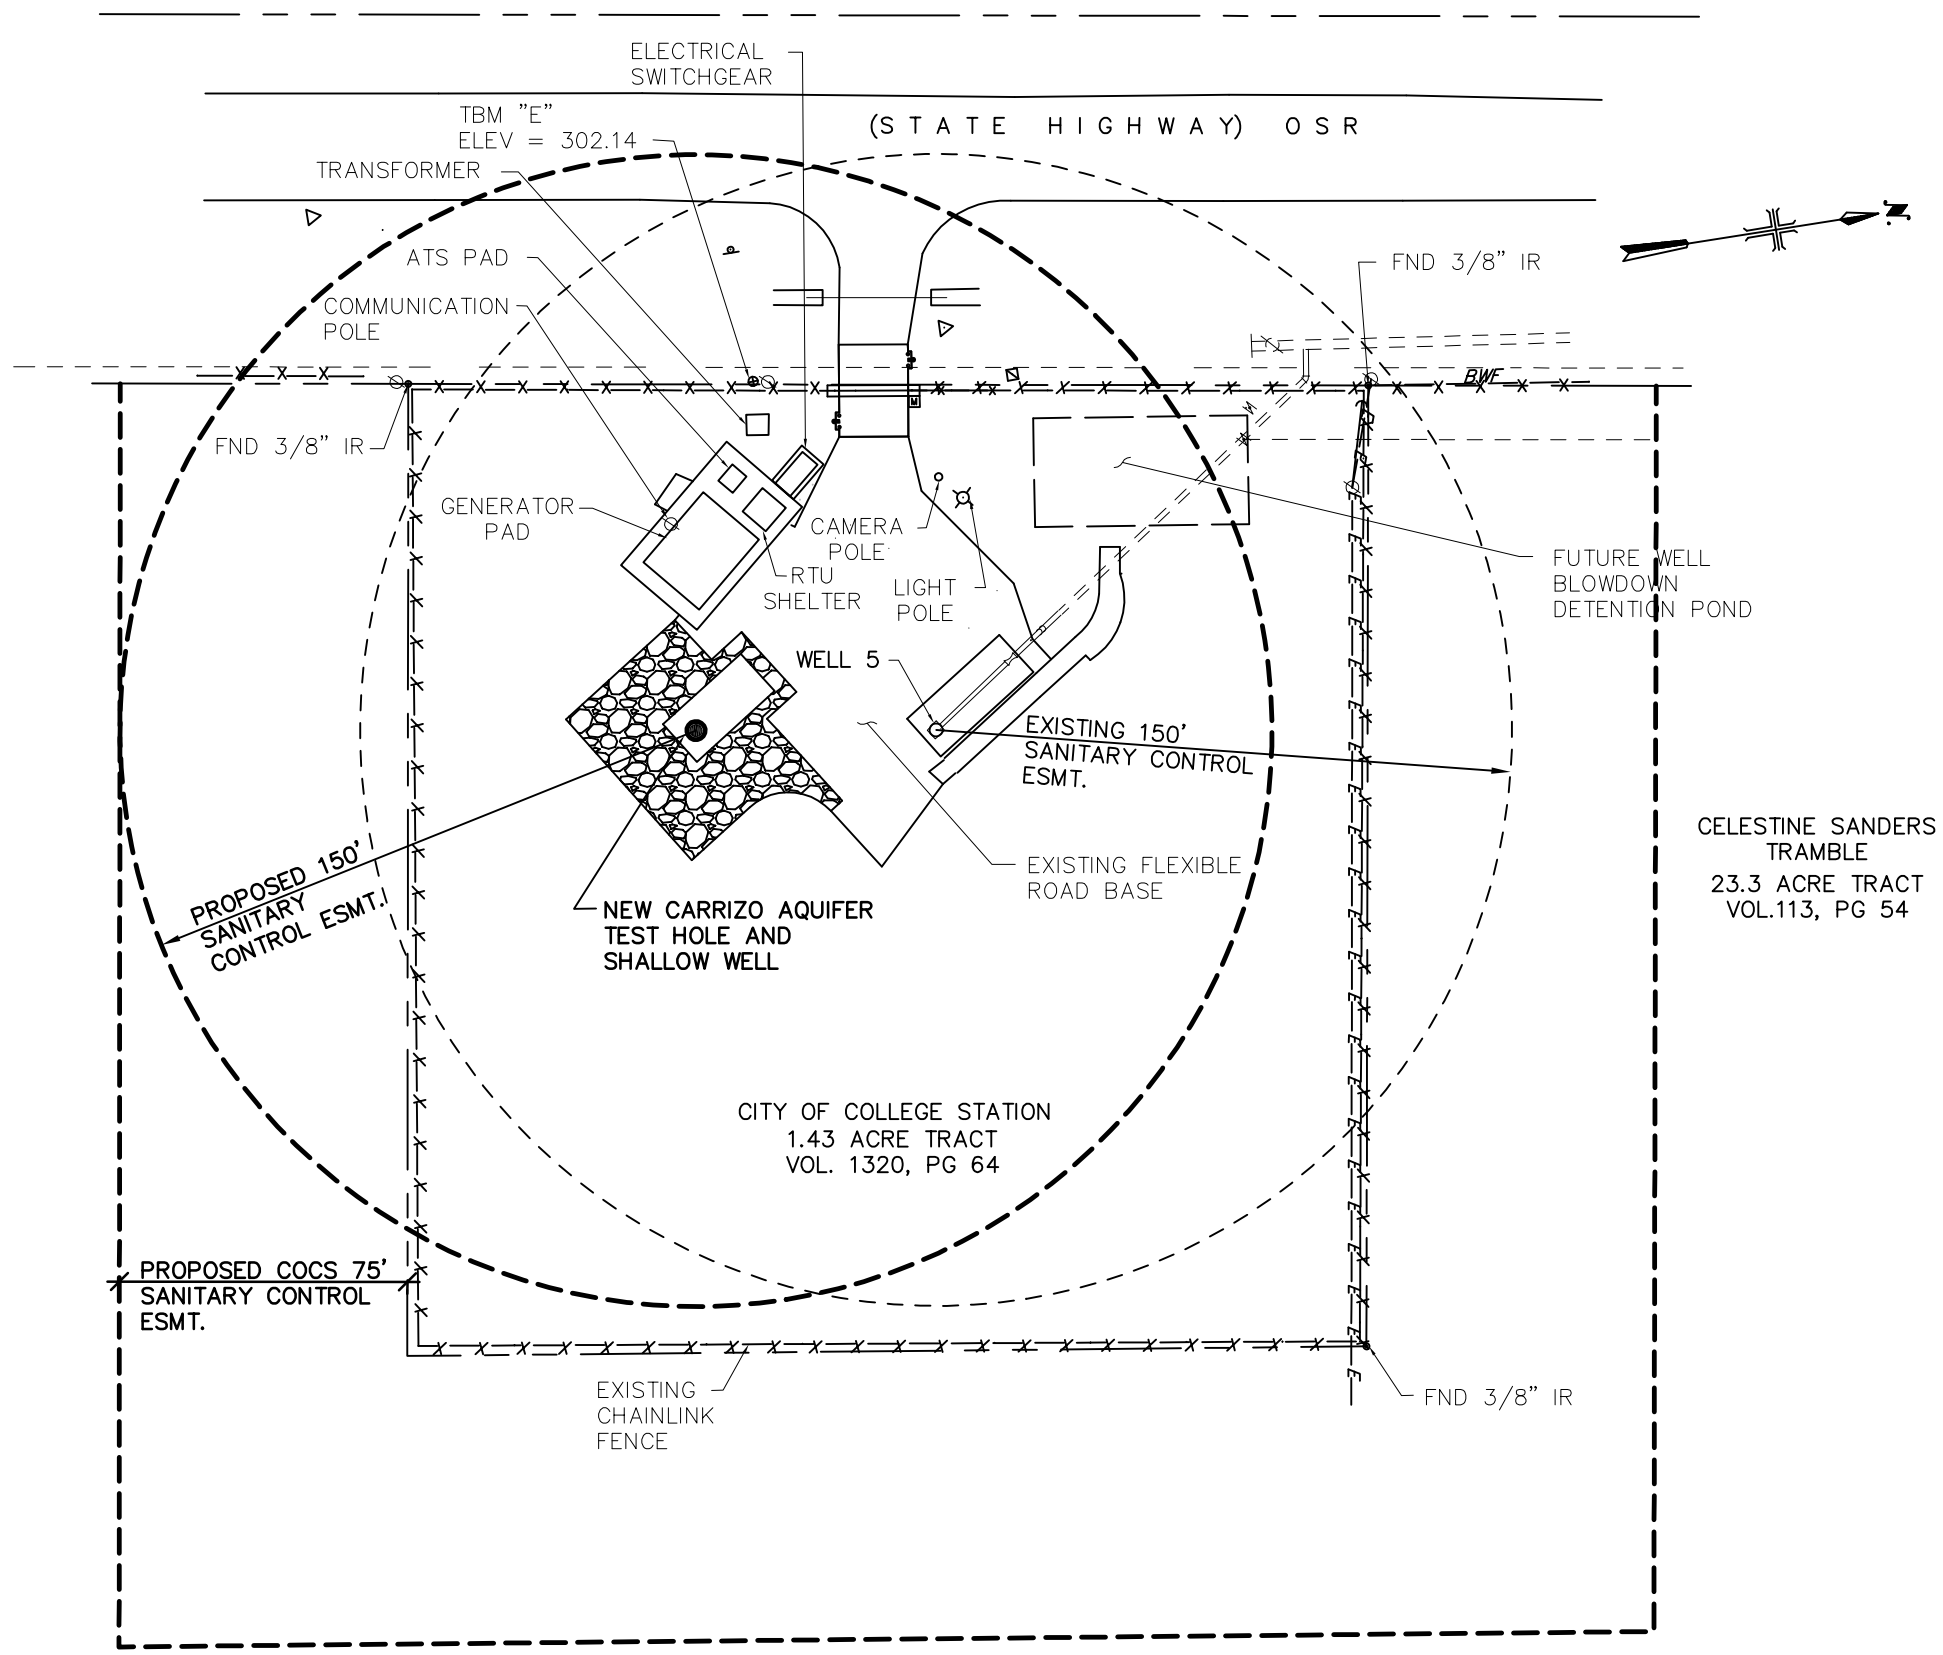

MALCOLM PIRNIE

CITY OF COLLEGE STATION

WATER RESOURCES – MINOR AQUIFERS

WELL NO. 5 ~ SITE PLAN

TEST HOLE AND WELL INSTALLATION

SCALE: 1"=50'

MALCOLM PIRNIE, INC.

SEPT. 2005

FIGURE X–X

XREFS: IMAGES:\\Dallas\CADD\Acad\Proj\3838043\XREF\WELL SITE AERIAL-1995.jpg
User:MCELROYD Spec:PIRNIE STANDARD File:K:\Acad\Proj\3838052\TDR\WELL LOCATION MAP (4-5).DWG Scale:1:1 Date:08/29/2005 Time:16:33 Layout:Layout1